Cancellation Notice for this Plat

Click Here for Field Notes

6944

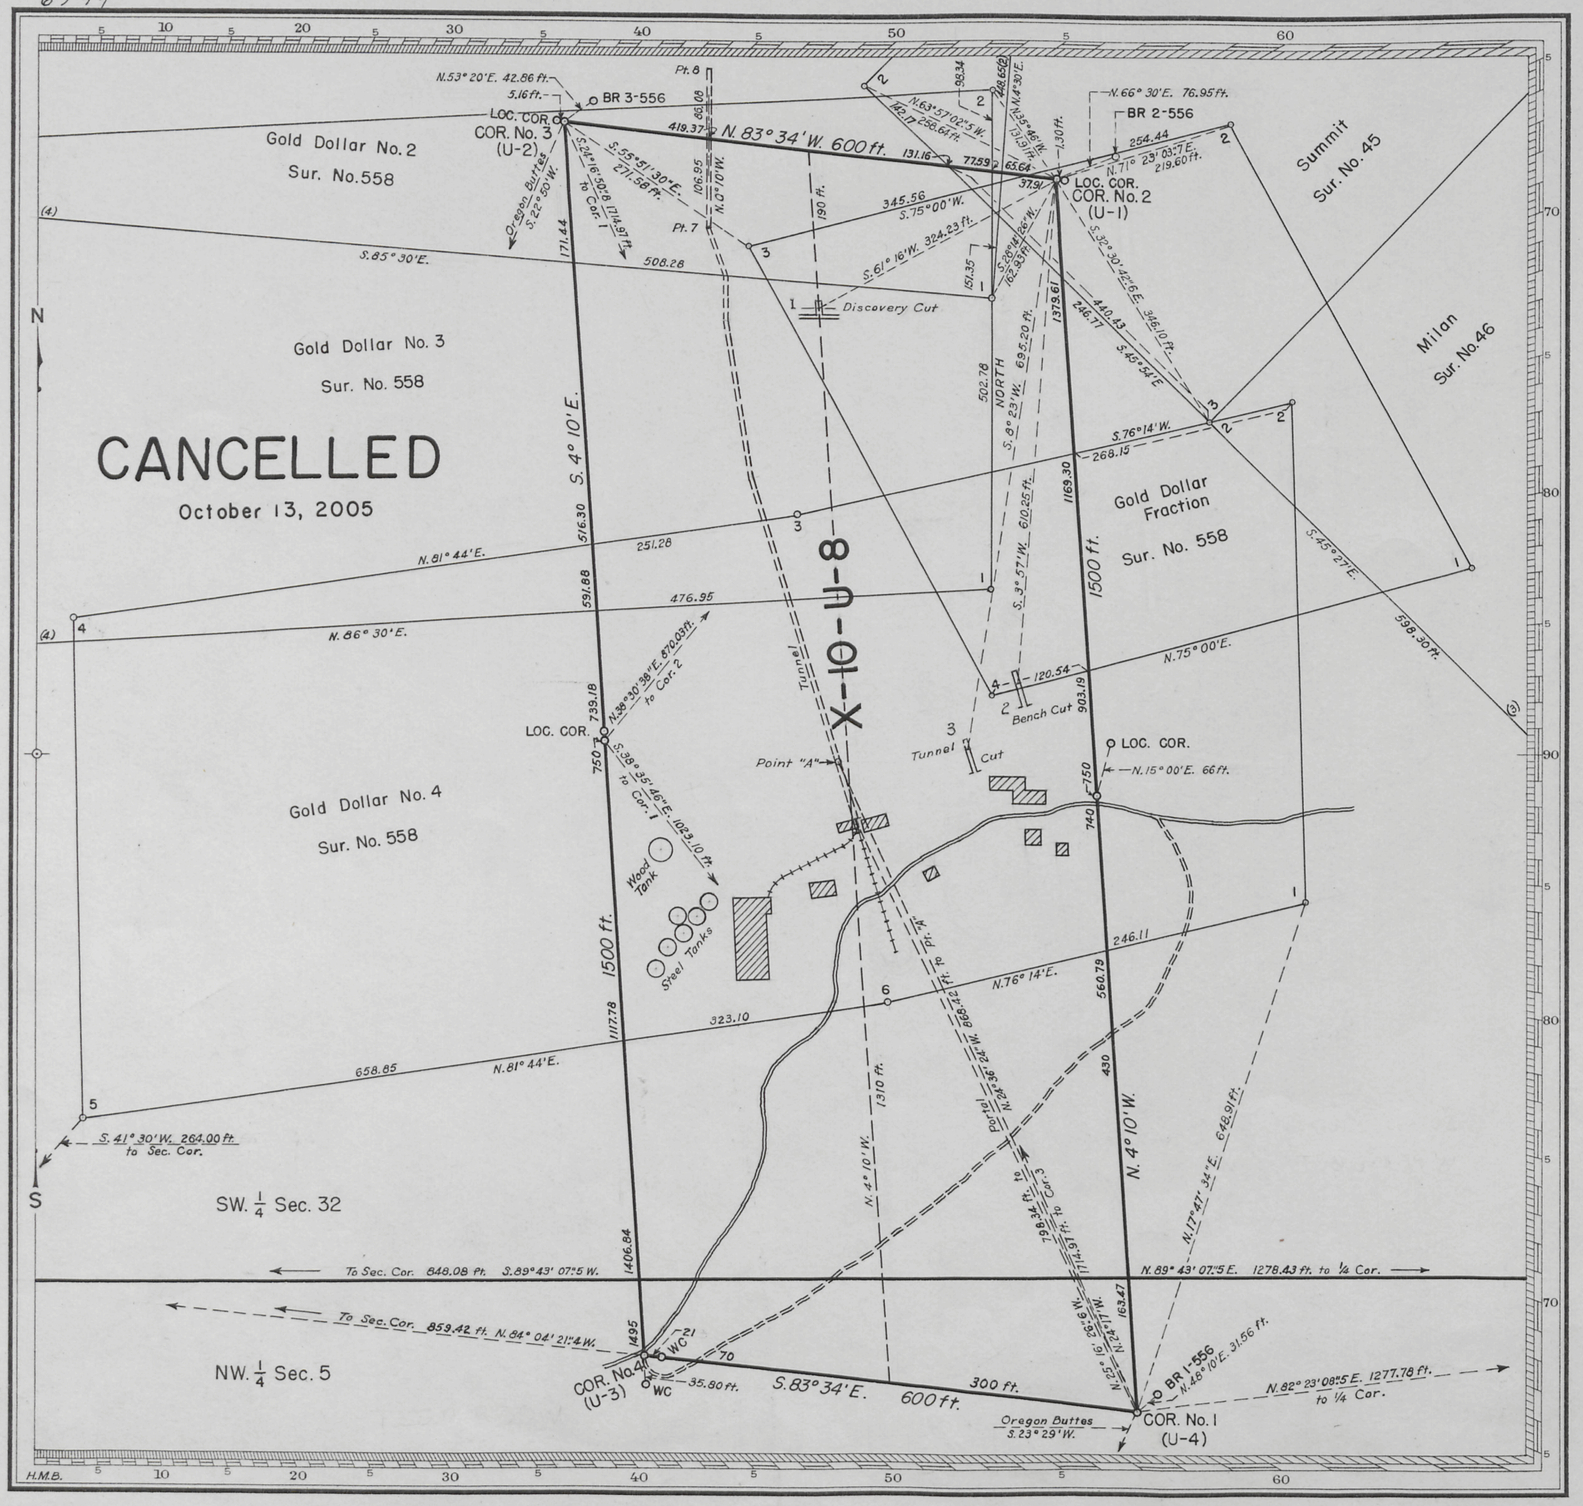

MINERAL SURVEY No. 566

CLAIM OF
CHARLES F. BROWN &
C. NORMAN BROWN

KNOWN AS THE
X-10-U-8 LODE

CANCELLED

SITUATE IN
Sec. 5, T. 29 N., R. 99 W. &
Sec. 32, T. 30 N., R. 99 W., 6th P.M.
FREMONT COUNTY, WYOMING
Miners Delight (Unorg.)
Cheyenne Land District

0 50 100 200 300 400 500

Scale: 1 inch = 150 feet.
Magnetic Declination Variable —
14° 05' E. to 14° 31' E.

Surveyed Nov. 3 to Dec. 18, 1945
by Russell Kimball, Mineral Surveyor

UNITED STATES DEPARTMENT OF THE INTERIOR
GENERAL LAND OFFICE
Public Survey Office
Cheyenne, Wyoming, March 14, 1946

I hereby certify that this plat of Mineral Survey No. 566, Wyoming, is strictly conformable to the field notes of said survey which have been examined and approved.

Joel Q. Naret
Office Cadastral Engineer.

566

Recd at Cheyenne Apr. 29, 1946. C.S. 27