Click Here for Field Notes

ORIGINAL

Ac. 6572

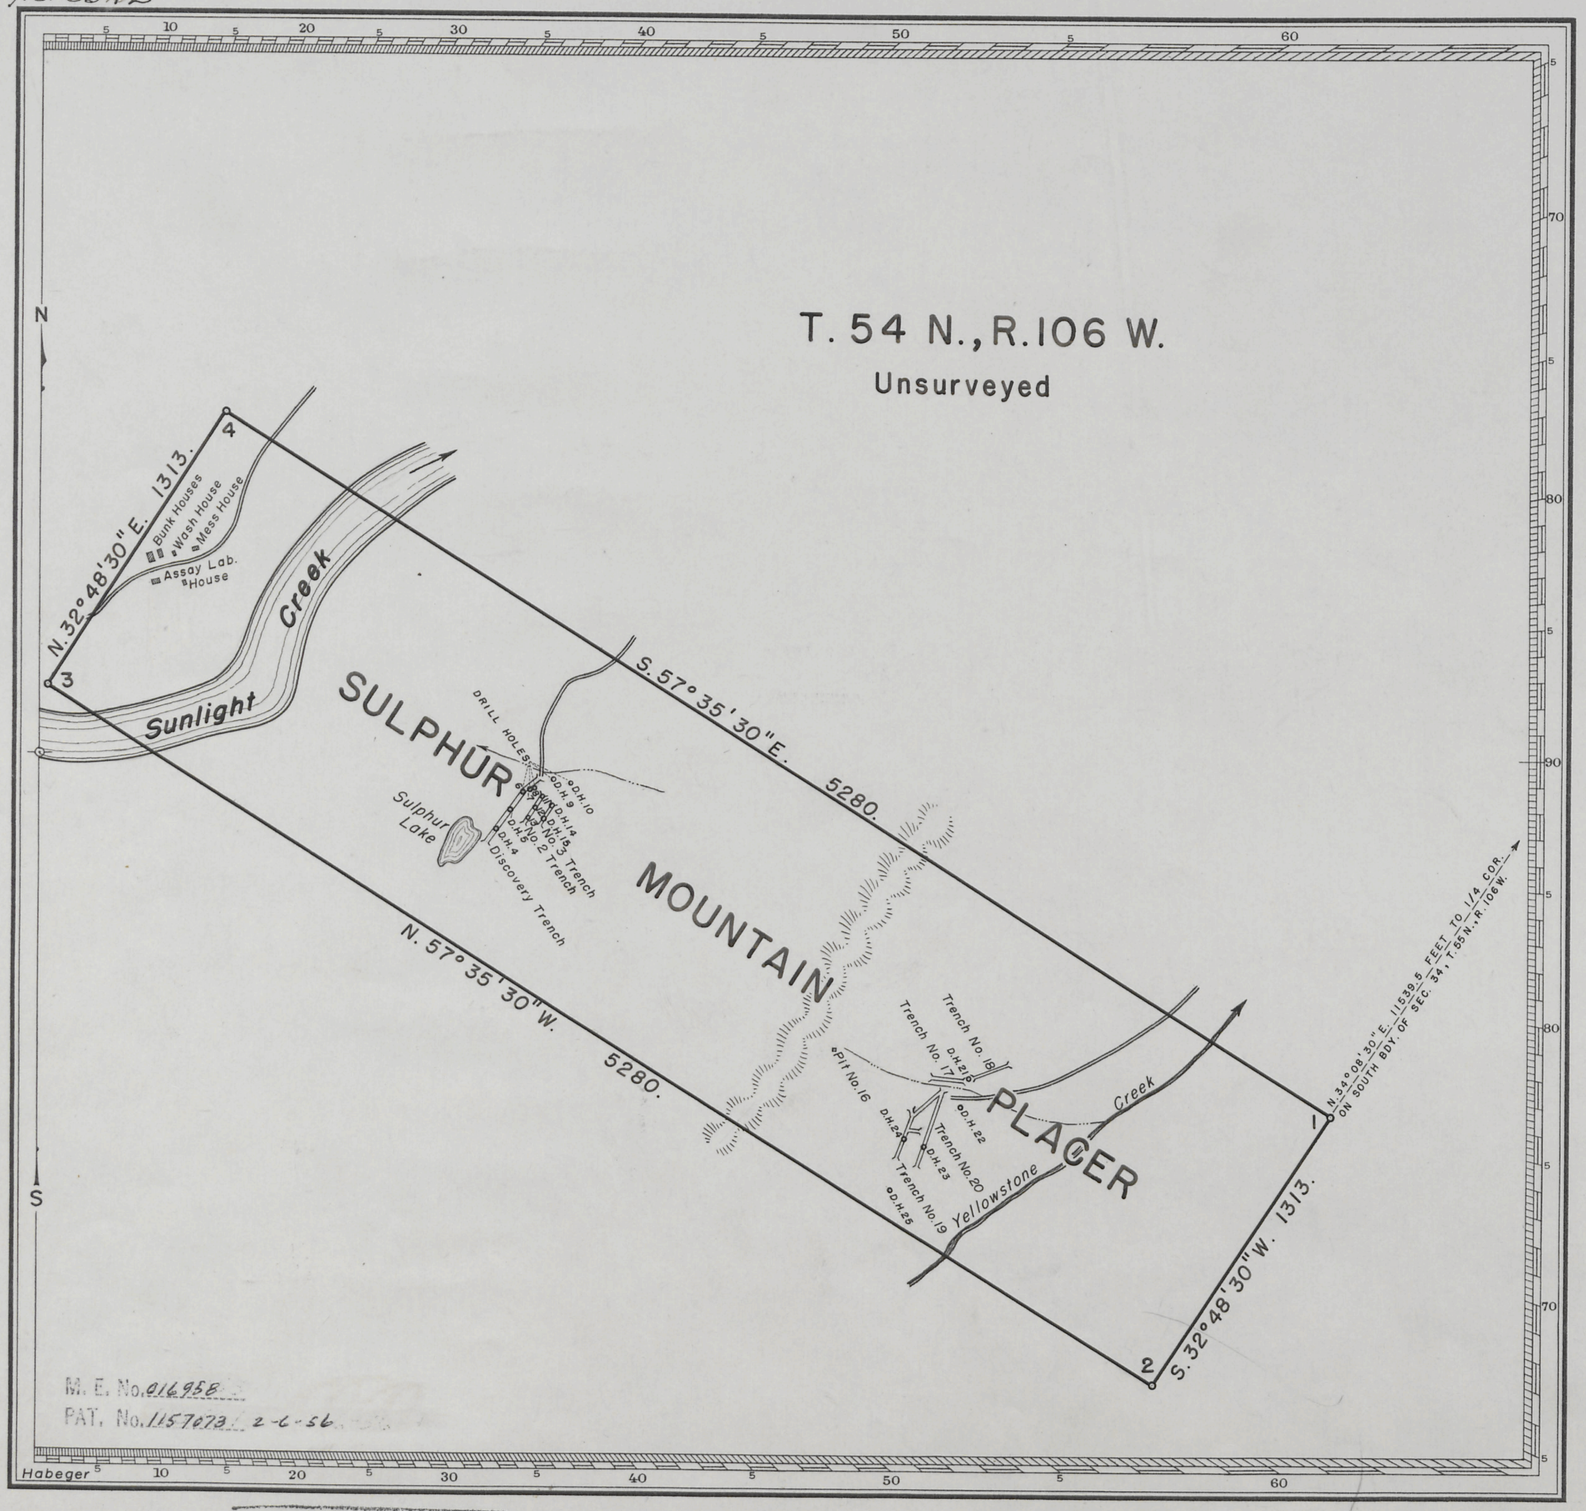

M. E. No. 016958
PAT. No. 1157073 2-6-56

MINERAL SURVEY No. 571 WYOMING

RECEIVED MAR 14 1952 Bureau of Land Management Land and Survey Office Cheyenne, Wyoming

CLAIM OF
STANLEY J. MITCHELL AND
BERTHA K. MITCHELL

KNOWN AS THE
SULPHUR MOUNTAIN PLACER

SITUATE IN
Secs. 8 & 9, T. 54 N., R. 106 W., of 6th P.M.
(Unsurveyed)
PARK COUNTY
Sunlight (Unorg.) Mining District
Lat. 44° 41' N., Long. 109° 33.4' W., at S. 1/4
Cor. of Sec. 34, T. 55 N., R. 106 W.

0 100 200 400 600 800 1000 1200
Feet
Magnetic Declination 17° 35' E.

Surveyed, June 6, Oct. 27, 1951,
by Arthur C. Rader, Mineral Surveyor.

UNITED STATES DEPARTMENT OF THE INTERIOR
BUREAU OF LAND MANAGEMENT
Division of Engineering

Billings, Montana, January 25, 1952.

I hereby certify that this plat of Mineral Survey No. 571, Wyoming, is strictly conformable to the field notes of said survey which have been examined and approved.

Wilcox R. Bondy
Regional Chief of Engineering

13386

571

ENT. NO. -------- NOTES
PAT. NO. -------- V. -------
C. S. NO. 334 P. -------

Ac. 6573

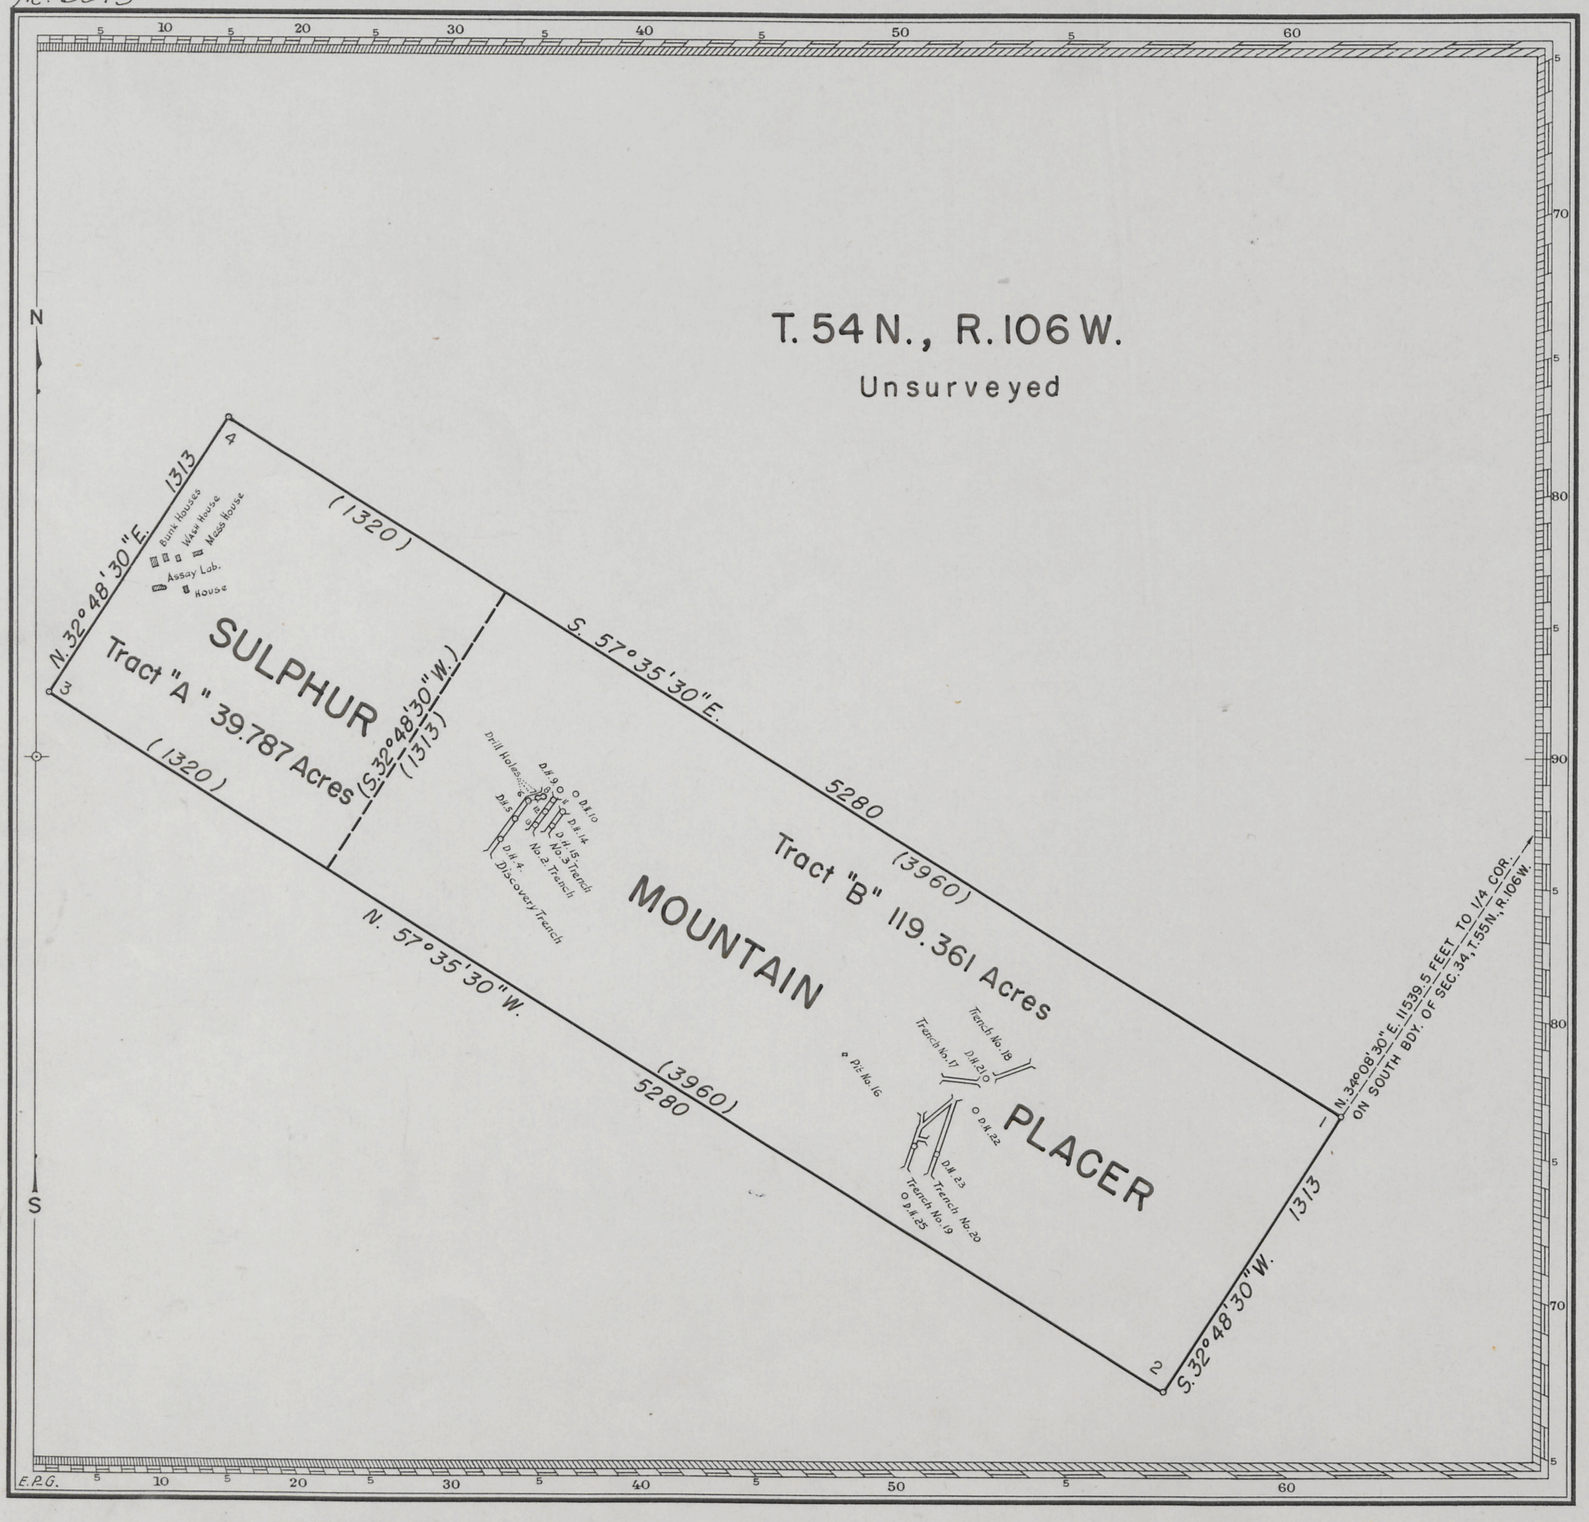

SUPPLEMENTAL PLAT

MINERAL SURVEY No. 571 WYOMING

KNOWN AS THE

SULPHUR MOUNTAIN PLACER

SITUATE IN

Secs. 8 & 9, T. 54 N., R. 106 W., 6th. P.M., Wyo.

(Unsurveyed)

0 100 400 800 1200

Feet

MEMORANDA

This supplemental plat, subdividing the Sulphur Mountain Placer, M.S, No. 571, Wyoming, prepared in accordance with the Director's memorandum "E" of June 1, 1954, is based upon the mineral plat and field notes approved January 25, 1952.

UNITED STATES DEPARTMENT OF THE INTERIOR
BUREAU OF LAND MANAGEMENT

Denver, Colorado July 2, 1954

This plat, showing a division of areas, having been correctly prepared in accordance with the regulations is hereby approved.

M. B. Wallace
Area Administrator

571-A

ENT. NO. 016958 NOTES
PAT. NO. 1157073 for Tr. "B"
2-6-56
C. S. NO. 334 P.

Received Aug. 9, 1954