Click Here for Field Notes

ORIGINAL

Ac. 6576

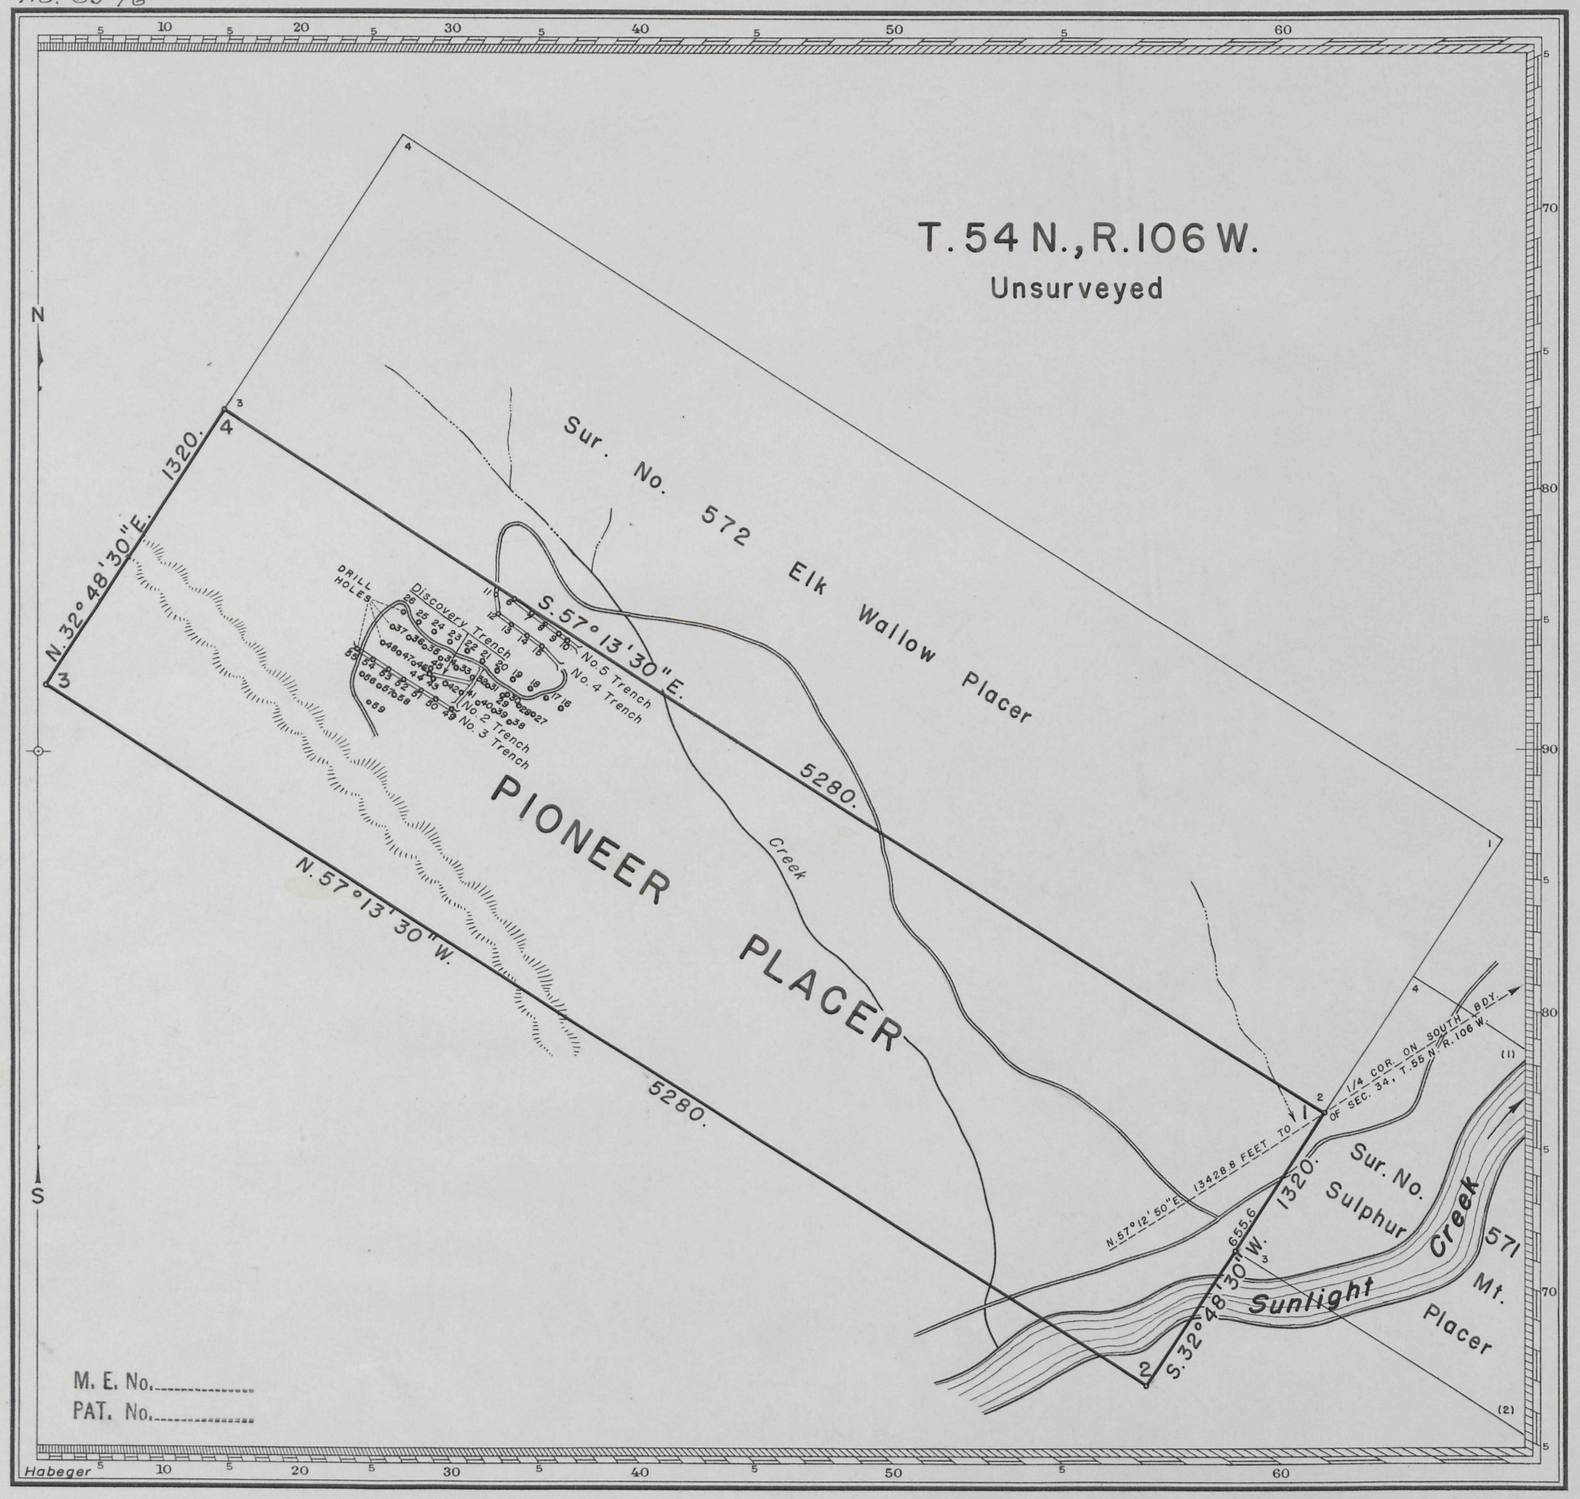

MINERAL SURVEY No. 573 WYOMING

CLAIM OF

STANLEY J. MITCHELL AND BERTHA K. MITCHELL

KNOWN AS THE

PIONEER PLACER

SITUATE IN

Secs. 6, 7 & 8, T. 54 N., R. 106 W., of 6th P.M. (Unsurveyed)
PARK COUNTY
Sunlight (Unorg.) Mining District
Lat. 44° 41' N., Long. 109° 33.4' W., at S. 1/4 Cor. of Sec. 34, T. 55 N., R. 106 W.

0 100 200 400 600 800 1000 1200
Feet

Magnetic Declination 17° 35' E.

Surveyed, June 6, to Oct. 27, 1951, by Arthur C. Rader, Mineral Surveyor.

UNITED STATES DEPARTMENT OF THE INTERIOR
BUREAU OF LAND MANAGEMENT
Division of Engineering

Billings, Montana, January 25, 1952.

I hereby certify that this plat of Mineral Survey No. 573, Wyoming, is strictly conformable to the field notes of said survey which have been examined and approved.

Regional Chief of Engineering.

RECEIVED MAR 14 1952 Bureau of Land Management Land and Survey Office Cheyenne, Wyoming

13386

573

ENT. NO. ---------- NOTES
PAT. NO. ---------- V. ----------
C. S. NO. 334 P. ----------

Ac. 6577

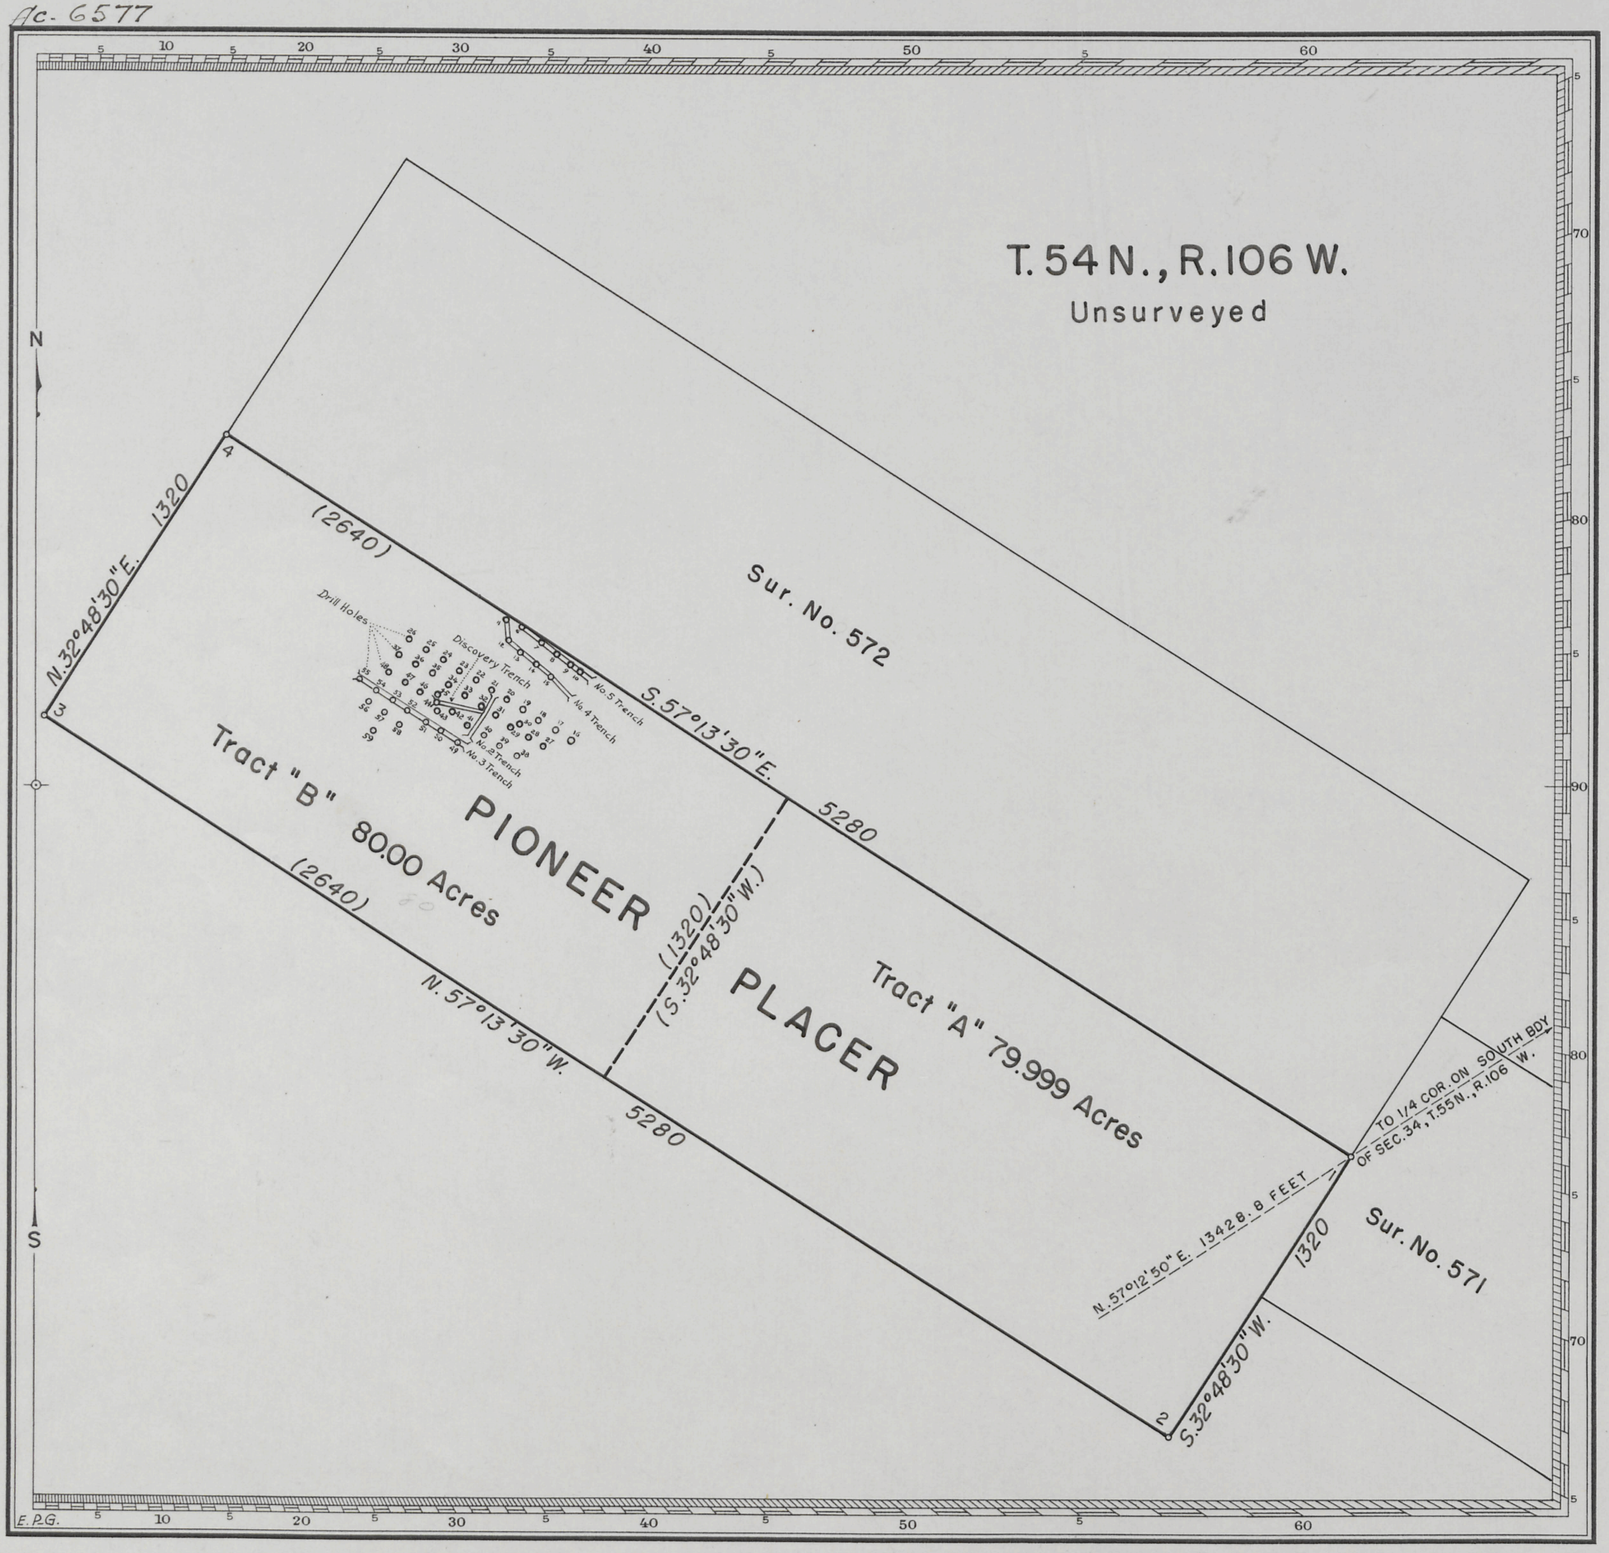

SUPPLEMENTAL PLAT

MINERAL SURVEY No. 573 WYOMING

KNOWN AS THE

PIONEER PLACER

SITUATE IN

T. 54 N., R. 106 W., 6th P.M., Wyoming
(Unsurveyed)

0 100 400 800 1200
Feet

MEMORANDA

This supplemental plat, subdividing the Pioneer Placer, M.S. No. 573, Wyoming, prepared in accordance with the Director's memorandum "E" of June 1, 1954, is based upon the mineral plat and field notes approved January 25, 1952.

UNITED STATES DEPARTMENT OF THE INTERIOR
BUREAU OF LAND MANAGEMENT

Denver, Colorado July 1, 1954

This plat, showing a division of areas, having been correctly prepared in accordance with the regulations, is hereby approved.

M. B. Nielsen
Area Administrator

79.999
80.
159.999

573-A

ENT. NO. 016960 NOTES
PAT. NO. 1157075
2-6-56 for Tract "B"
C. S. NO. 334 P.

Received Aug. 9, 1954.