Click Here for Field Notes

ORIGINAL

Ac. 6578

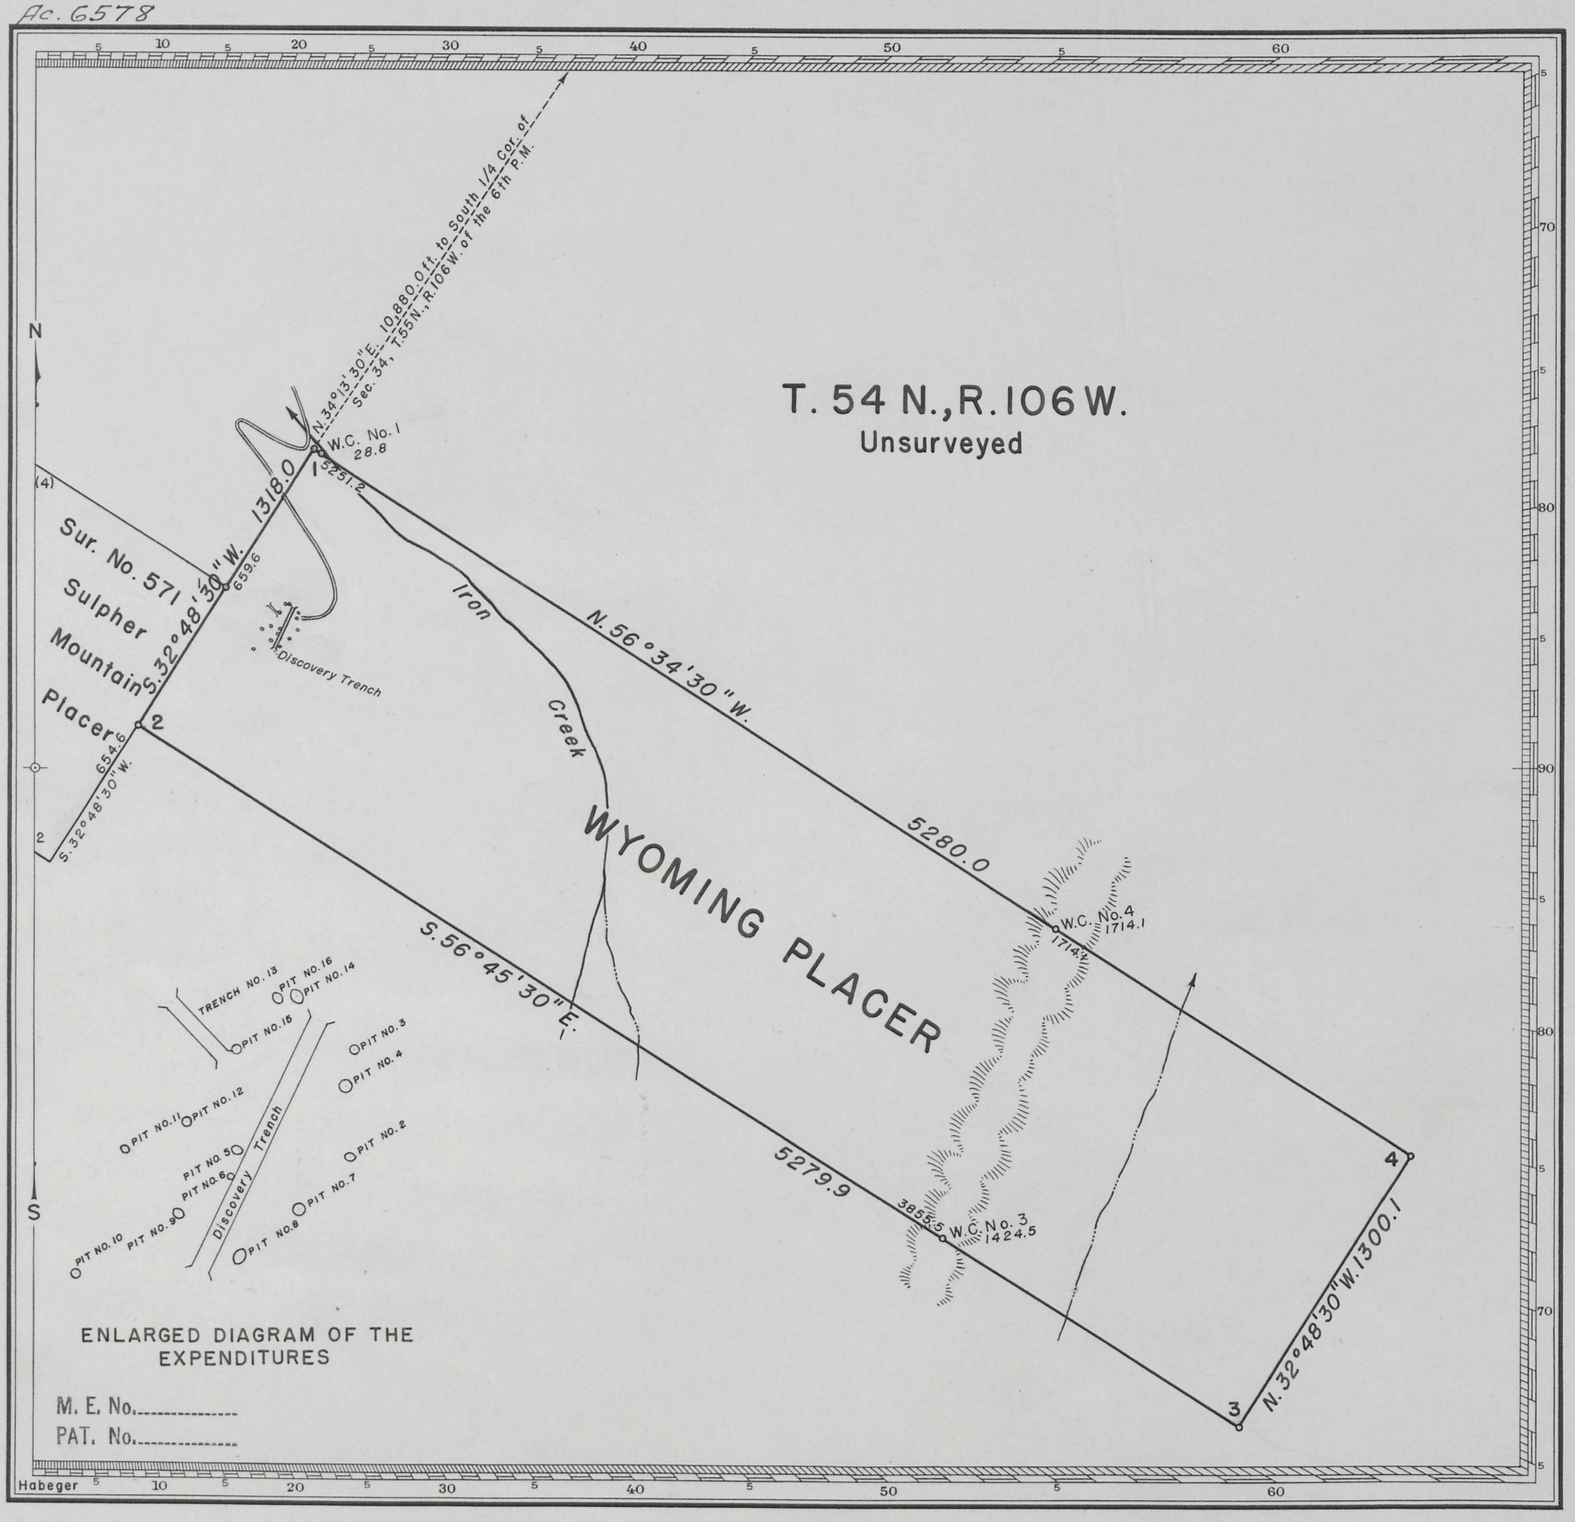

MINERAL SURVEY No. 574 WYOMING

RECEIVED MAR 14 1952 Bureau of Land Management Land Survey Office Cheyenne, Wyoming

CLAIM OF

STANLEY J. MITCHELL AND BERTHA K. MITCHELL

KNOWN AS THE

WYOMING PLACER

SITUATE IN

Secs. 9, 15 & 16, T. 54 N., R. 106 W., of 6th P.M.
(Unsurveyed)
PARK COUNTY
Sunlight (Unorg.) Mining District
Lat. 44° 41' N., Long. 109° 33.4' W., at S. 1/4 Cor. of Sec. 34, T. 55 N., R. 106 W.

0 100 200 400 600 800 1000 1200
Feet

Magnetic Declination 17° 35' E

Surveyed, June 6 to Oct. 27, 1951
by Arthur C. Rader, Mineral Surveyor.

UNITED STATES DEPARTMENT OF THE INTERIOR
BUREAU OF LAND MANAGEMENT
Division of Engineering

BILLINGS, MONTANA, January 25, 1952.

I hereby certify that this plat of Mineral Survey No. 574, Wyoming, is strictly conformable to the field notes of said survey which have been examined and approved.

William A. Bandy
Regional Chief of Engineering

13366

574

ENT. NO. -------- NOTES
PAT. NO. -------- Y. -------
C. S. NO. 355 -------- P. -------

Ac. 6579

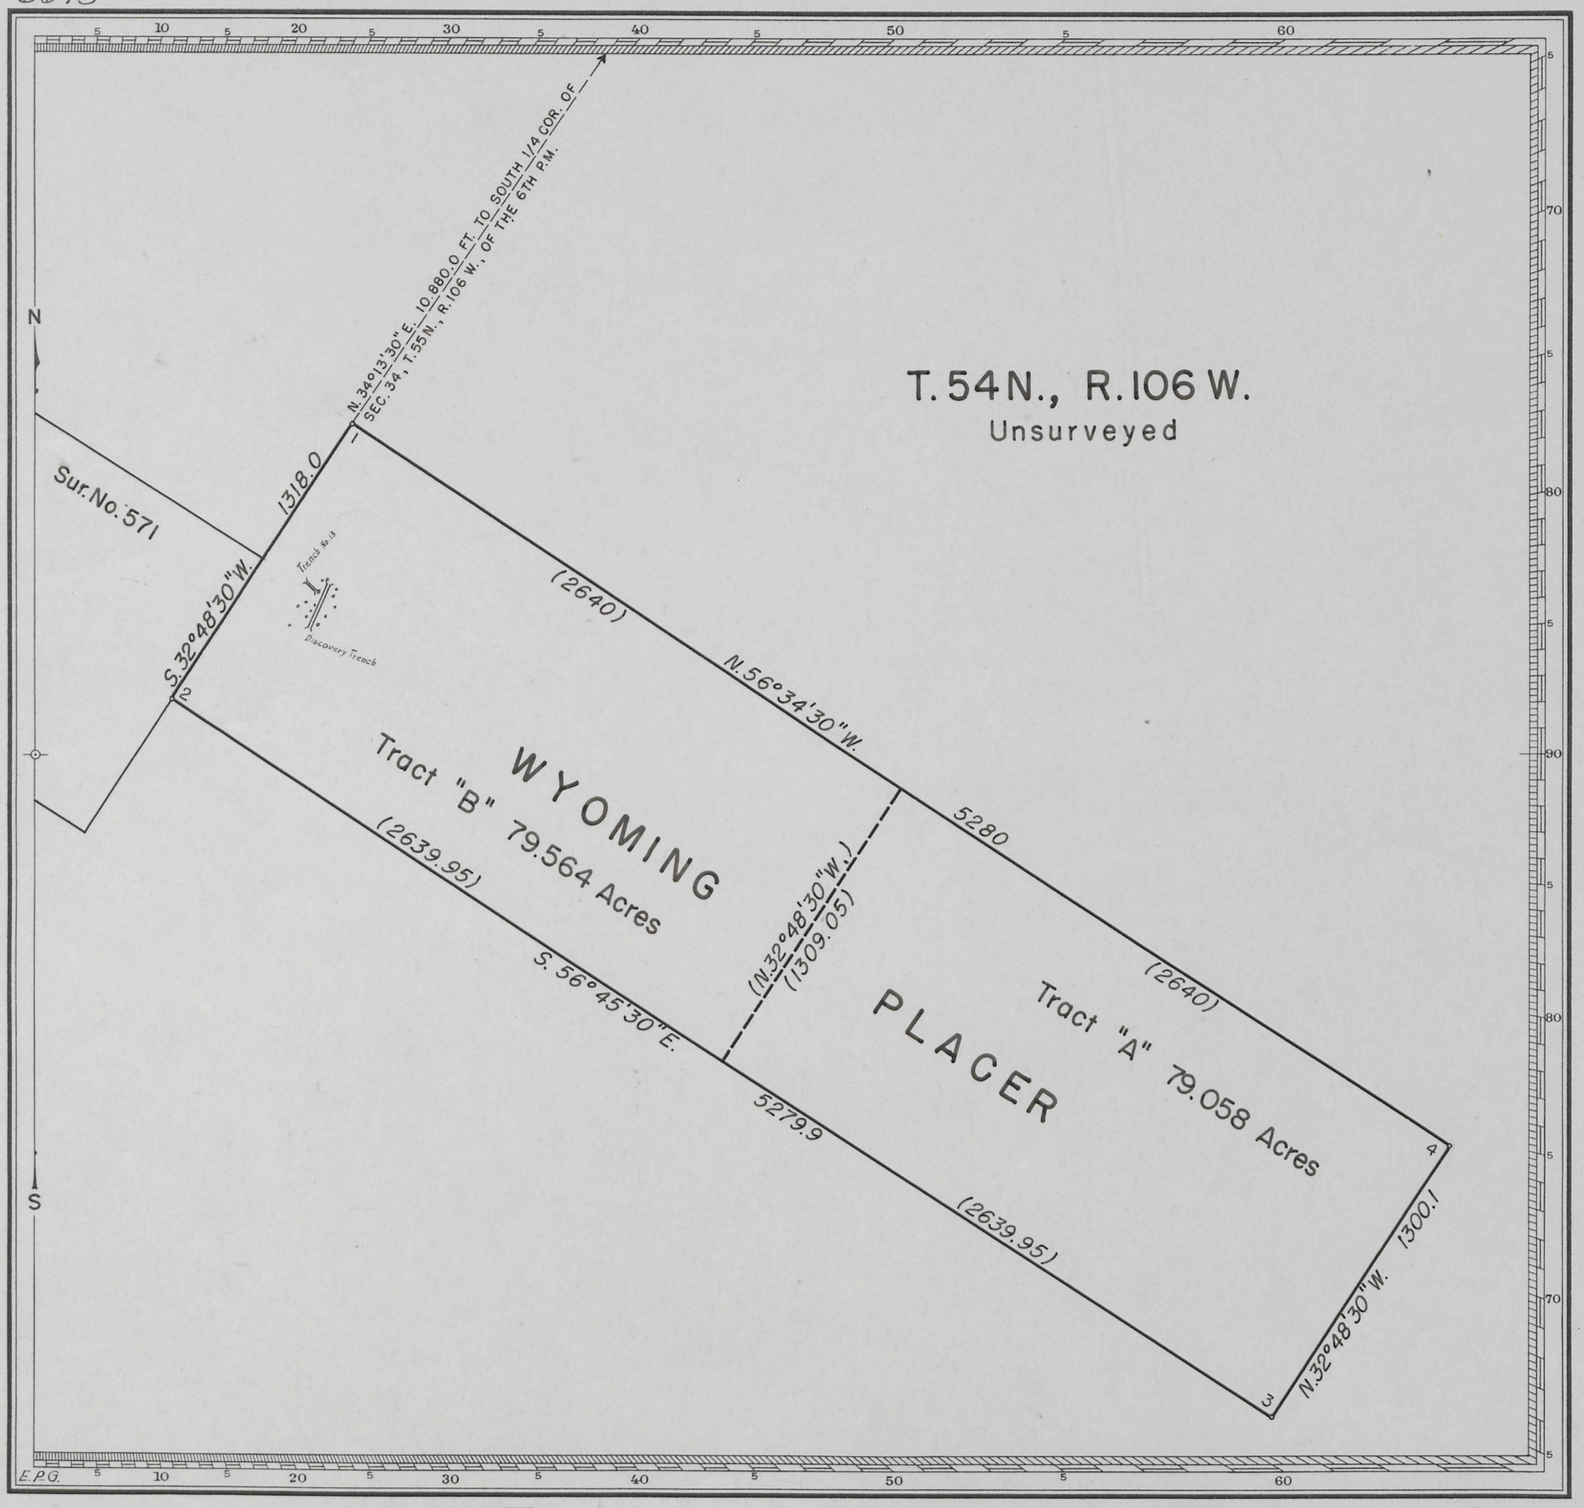

SUPPLEMENTAL PLAT
MINERAL SURVEY No. 574
WYOMING

KNOWN AS THE
WYOMING PLACER

SITUATE IN
Secs. 9, 15 & 16, T. 54 N., R. 106 W., 6th. P.M.

0 100 400 800 1200
Feet

MEMORANDA

This supplemental plat, subdividing the Wyoming Placer, M.S. No. 574, Wyoming, prepared in accordance with the Director's memorandum "E" of June 1, 1954, is based upon the mineral plat and field notes approved January 25, 1952.

UNITED STATES DEPARTMENT OF THE INTERIOR
BUREAU OF LAND MANAGEMENT

Denver, Colorado July 2, 1954

This plat, showing a division of areas, having been correctly prepared in accordance with the regulations, is hereby approved.

M. B. Wallace
Area Administrator

574-A

ENT. NO. 016961 NOTES 1157076 -
PAT. NO. ------- V. ------
2-6-56 for Tr. "B"
C. S. NO. 355 -- P. -------

Received Aug 9, 1954.