Cancellation Notice for this Plat

Click Here for Field Notes

6736

Mineral Sur. No. 592 Wyo. Sheet 1 of 2

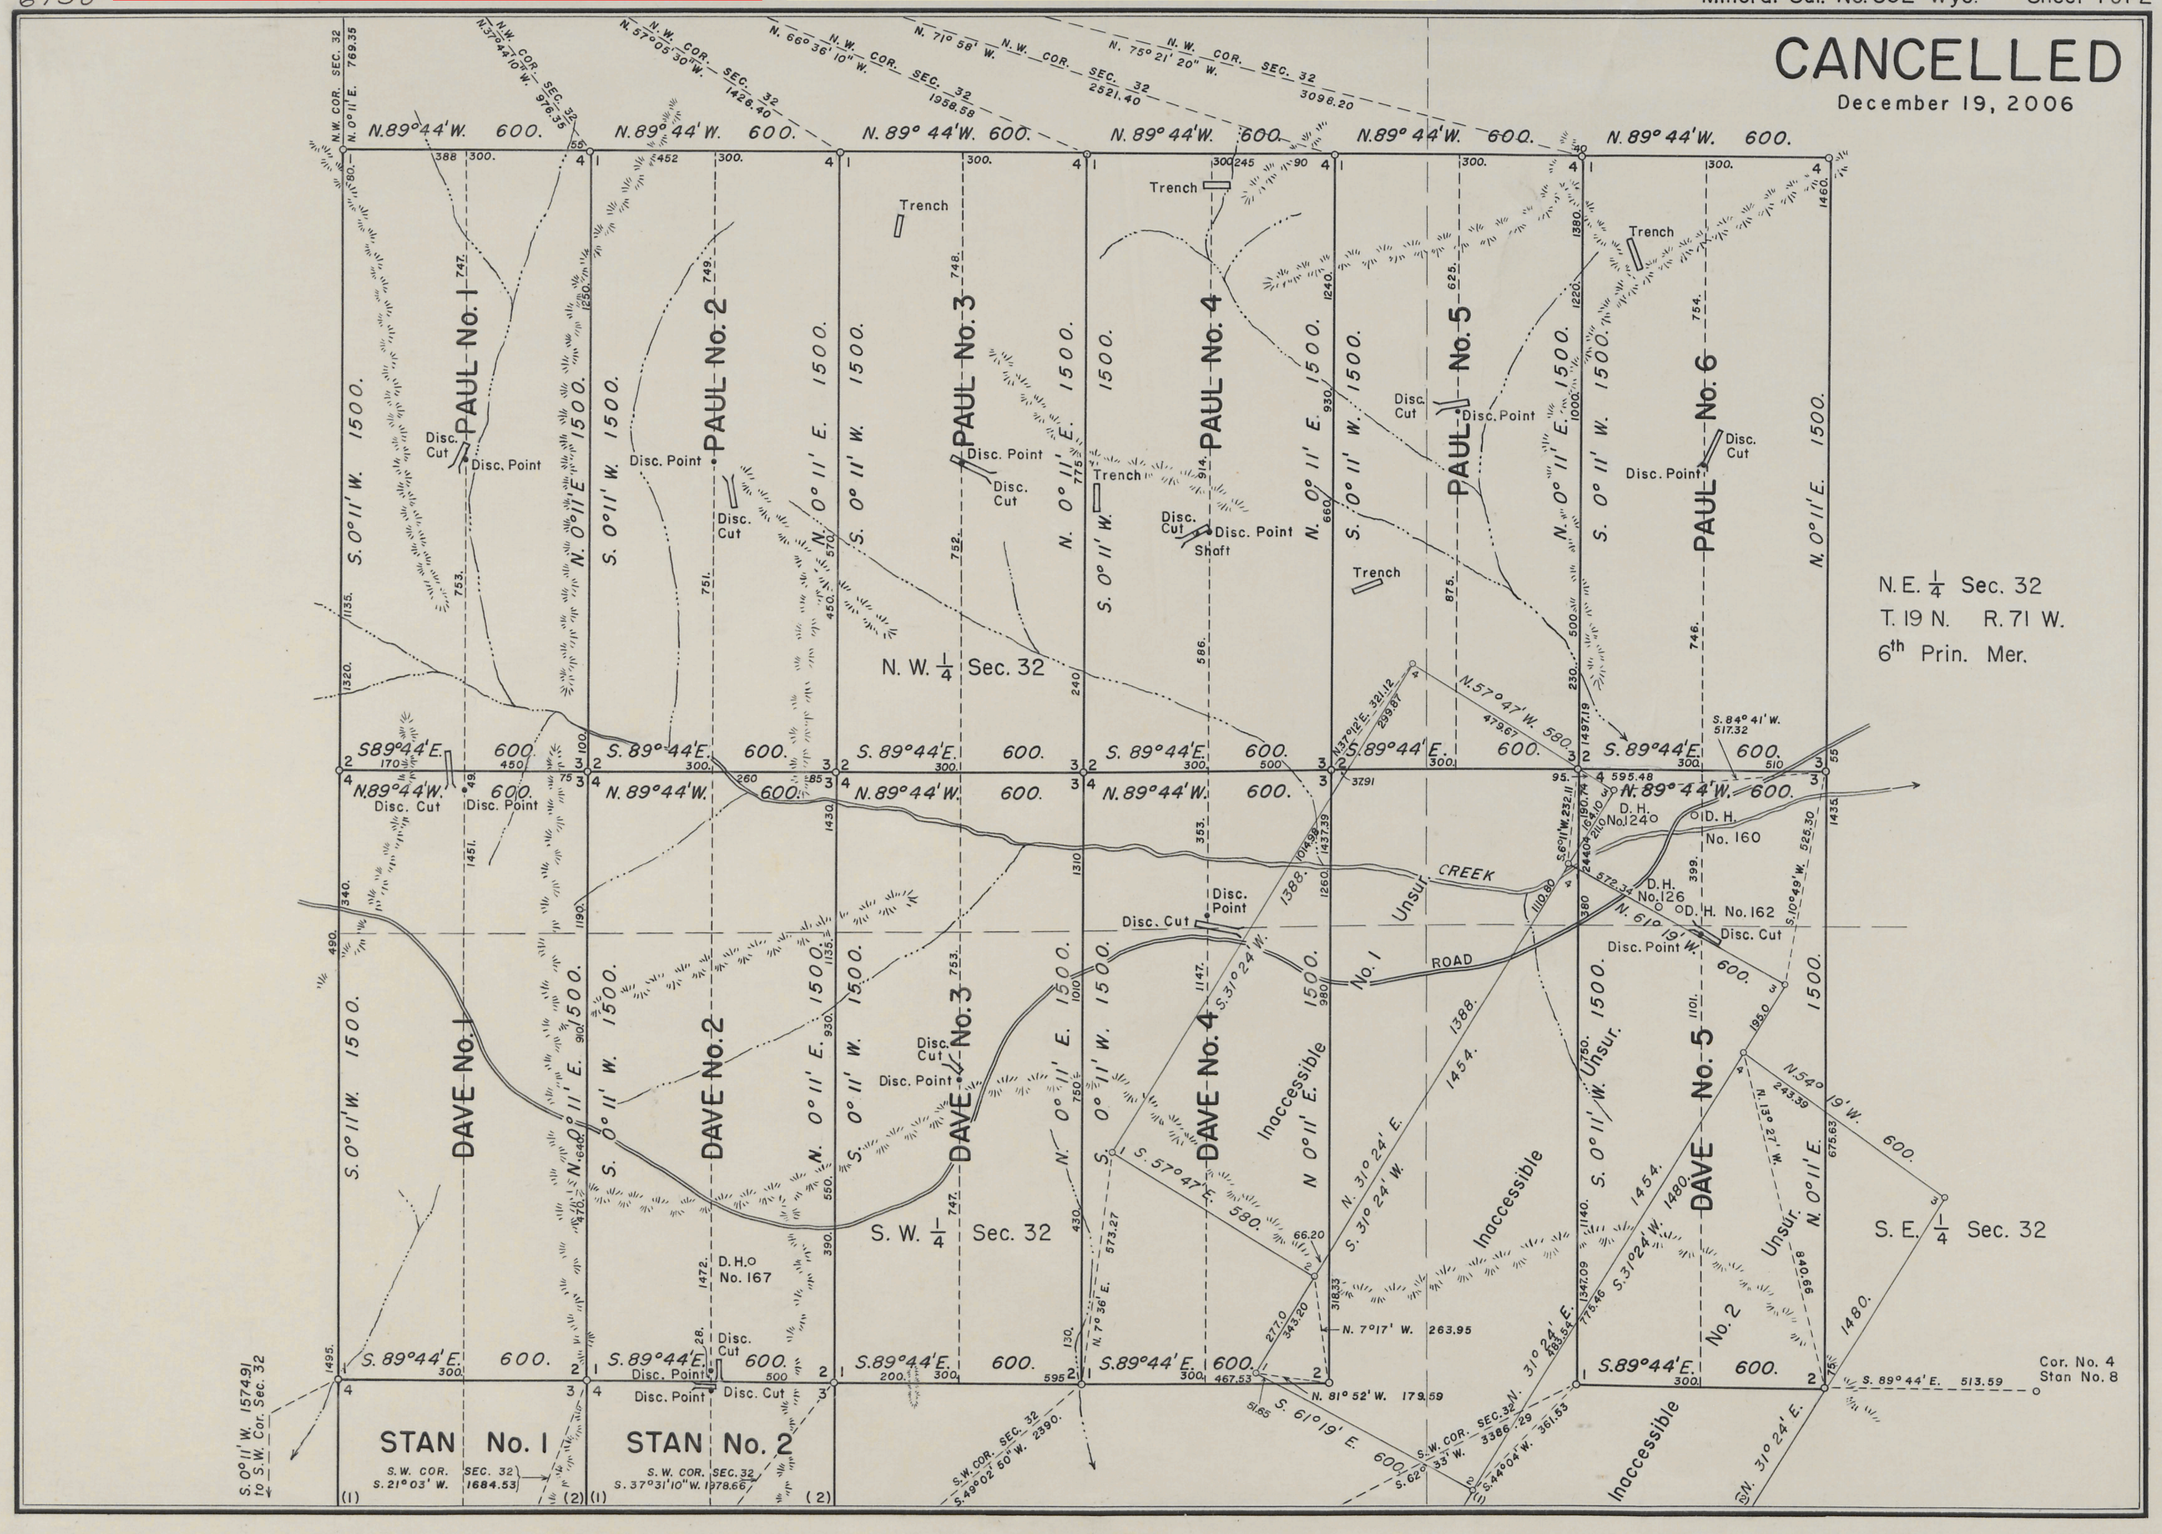

592-1

6737

Sur. No. 592, Sheet No. 2

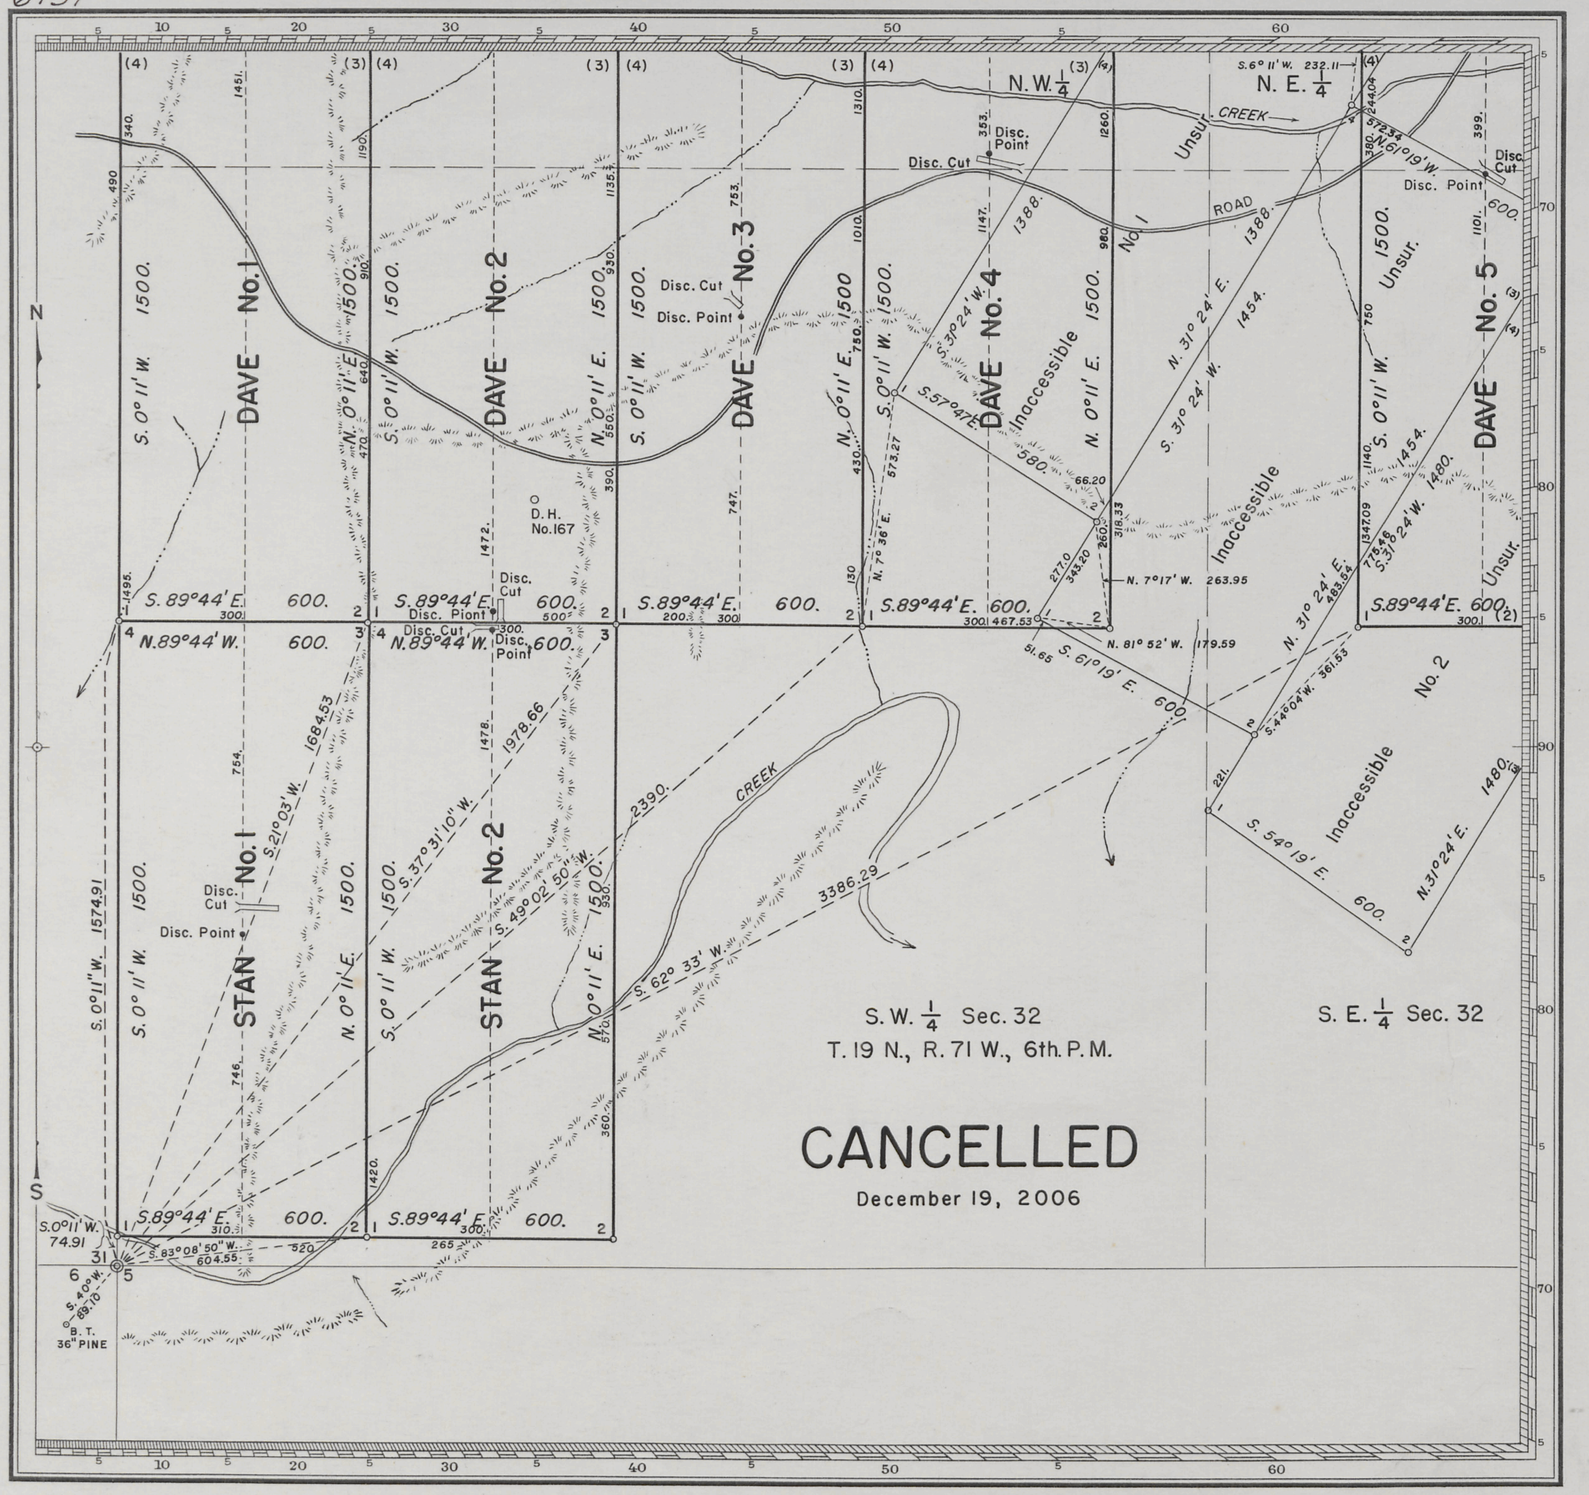

MINERAL SURVEY No. 592 WYOMING

CLAIM OF

D.B. PINNELL, D.O. CHURCHILL,
R. WINTERBURN, C.H. KISTNER,
AND WILLIAM REINHARDT

KNOWN AS THE

STAN Nos. 1, & 2,
DAVE Nos. 1, 2, 3, 4, & 5,
PAUL Nos. 1, 2, 3, 4, 5, & 6
LODES

SITUATE IN

Sec. 32, T. 19 N., R. 71 W., 6th. P.M.
ALBANY COUNTY
Unorganized Mining District
Wyoming Land District
Lat. 41°34'40" N., Long. 105°23'00" W., at Cor. No. 2, of Paul No. 2, Lode

0 100 200 300 400 500 600 700 800 900 1000
Feet

Magnetic Declination, 15° 30' East.

CANCELLED

Surveyed July 15 to July 20, 1957
By C. R. Hagen, Mineral Surveyor.

UNITED STATES DEPARTMENT OF THE INTERIOR
BUREAU OF LAND MANAGEMENT
Cheyenne, Wyoming Jan. 16, 1958

I hereby certify that this plat of Mineral Survey No. 592, Wyoming, is strictly conformable to the field notes of said survey which have been examined and approved.

Russell O. MacDonald
Office Cadastral Engineer

ENT. NO -------- NOTES
PAT. NO. -------- V. -------
C. S. NO. 271 ------ P. --------

592-2