Cancellation Notice for this Plat

Click Here for Field Notes

6750

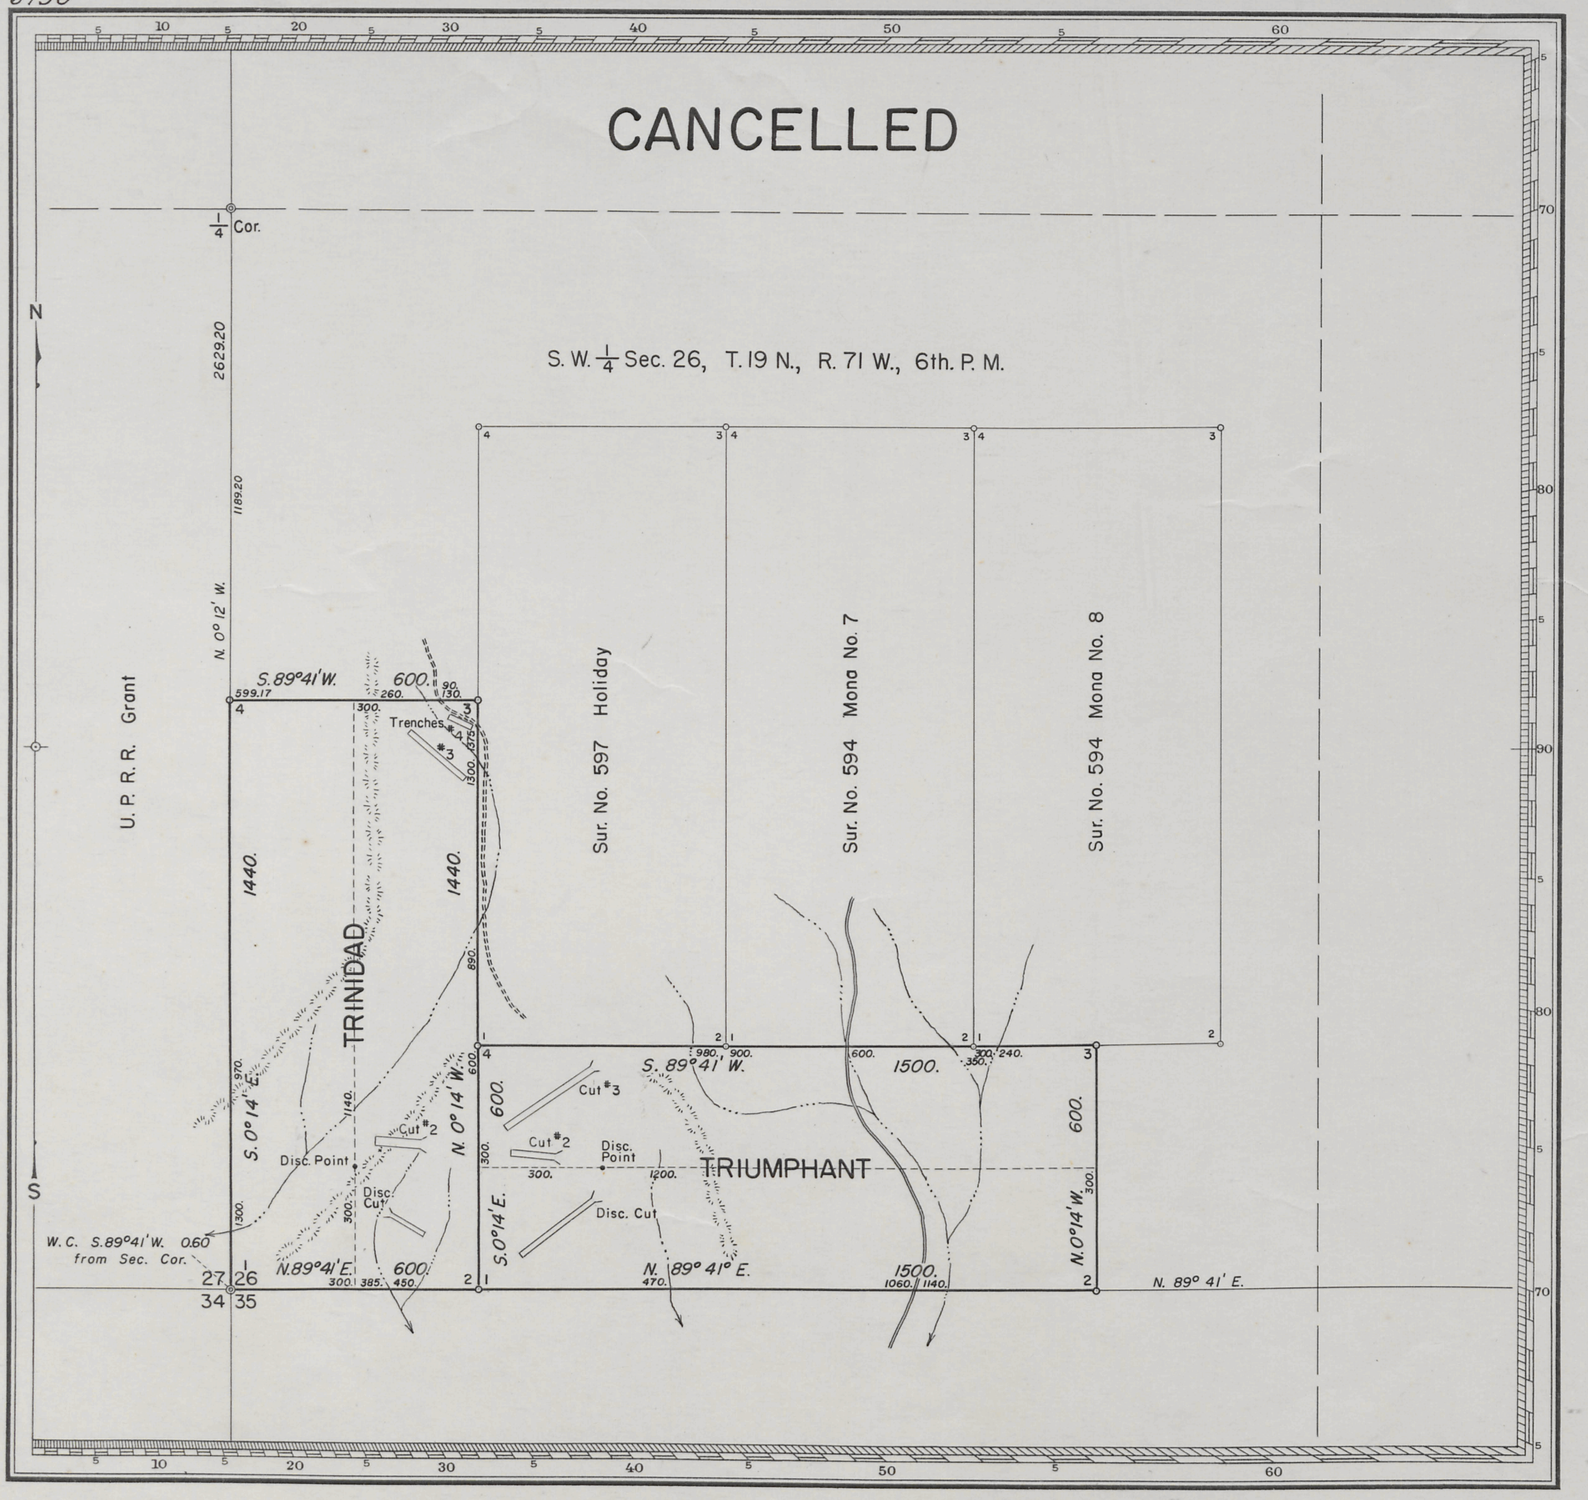

MINERAL SURVEY
No. 595
WYOMING

CLAIM OF

LEE S. OSBORNE

CANCELLED

December 19, 2006

KNOWN AS THE

TRIUMPHANT AND TRINIDAD LODES

SITUATE IN

Secs. 26 & 27, T. 19 N., R. 71 W., 6th. P. M.
ALBANY COUNTY
Unorganized Mining District
Wyoming Land District
Lat. 41°35' 10" N., Long. 105°19' 15" W.,
at Cor. No. 1 of the Mona No. 7 Lode, Sur. No. 594

0 100 200 300 400 500 600 700 800 900 1000
FEET

Magnetic Declination 15°30' East

Surveyed, June 15 to June 30, 1957
By C. R. Hagen, Mineral Surveyor

UNITED STATES DEPARTMENT OF THE INTERIOR
BUREAU OF LAND MANAGEMENT

Cheyenne, Wyoming March 28, 1958

I hereby certify that this plat of Mineral Survey No. 595, Wyoming, is strictly conformable to the field notes of said survey which have been examined and approved

Russell C. Macdonald
Office Cadastral Engineer

595

ENT. NO. -------- NOTES
PAT. NO. -------- V. -------
G. S. NO. 280 ------ P. -------