Cancellation Notice for this Plat

Click Here for Field Notes

Ac. 6735

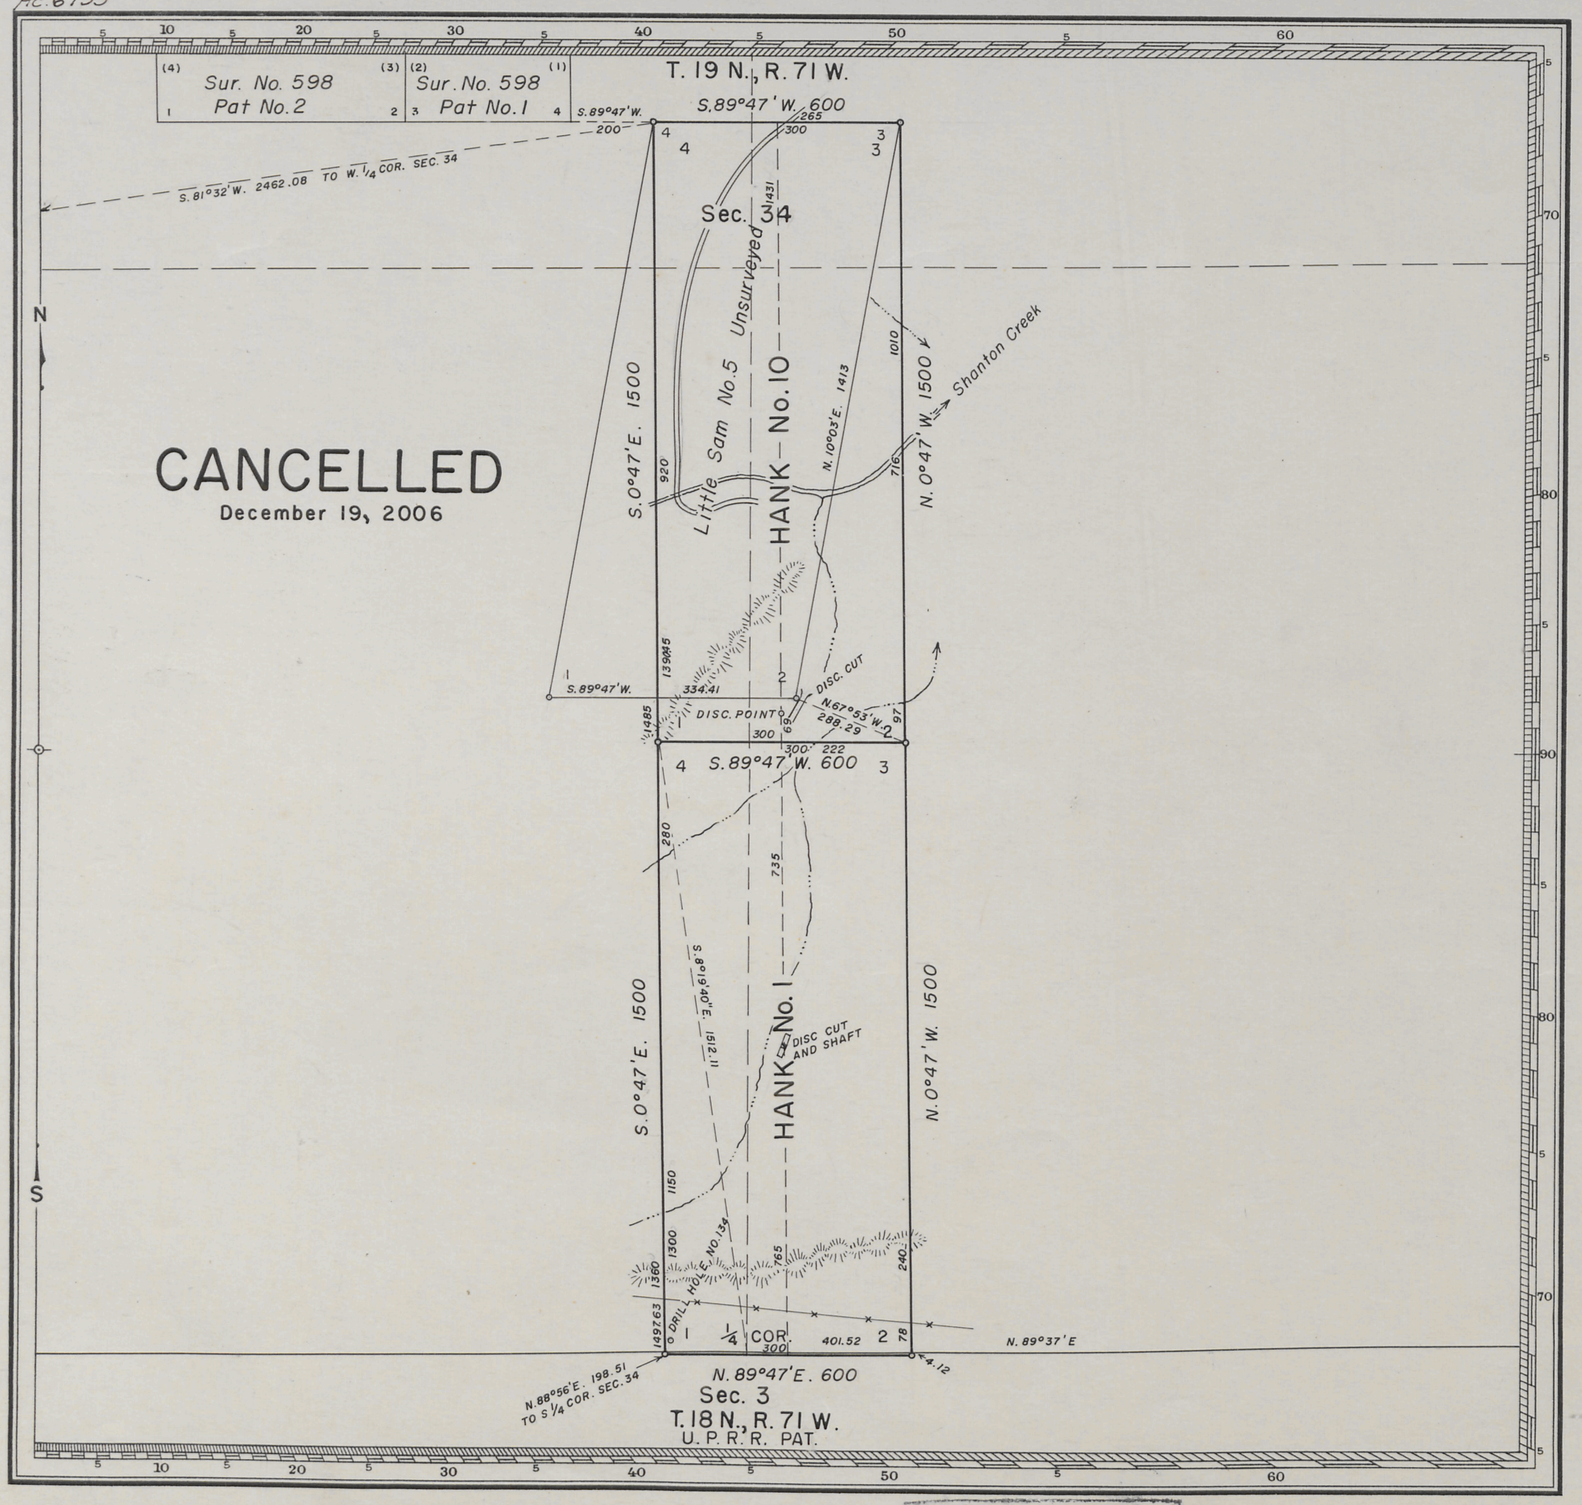

MINERAL SURVEY No. 599 WYOMING

CANCELLED

CLAIM OF

R. WINTERBURN AND F. L. LEE

KNOWN AS THE

HANK No. 1 AND HANK No. 10 LODES

SITUATE IN

Sec. 3 T. 18 N., R. 71 W. and Sec. 34 T. 19 N., R. 71 W., 6 th. P. M.

ALBANY COUNTY

Unorganized Mining District

Wyoming Land District

LAT. 41° 34' 40" N., LONG. 105° 20' 10" W.

AT COR. NO. 4 HANK NO. 10

0 100 200 400 800

FEET

MAGNETIC DECLINATION 15° 30' E.

Surveyed Aug. 13 to Aug. 16, 1957

By C. R. Hagen, Mineral Surveyor

UNITED STATES DEPARTMENT OF THE INTERIOR

BUREAU OF LAND MANAGEMENT

Cheyenne, Wyoming *Dec. 10, 1957.*

I hereby certify that this plat of Mineral Survey No. 599, Wyoming, is strictly conformable to the field notes of said survey which have been examined and approved.

Russell C. MacDonald

Office Cadastral Engineer

ENT. NO. -------- NOTES

PAT. NO. -------- V. -------

C. S. NO. 266 ------ P. --------

599