Click Here for Field Notes

Ac. 6734

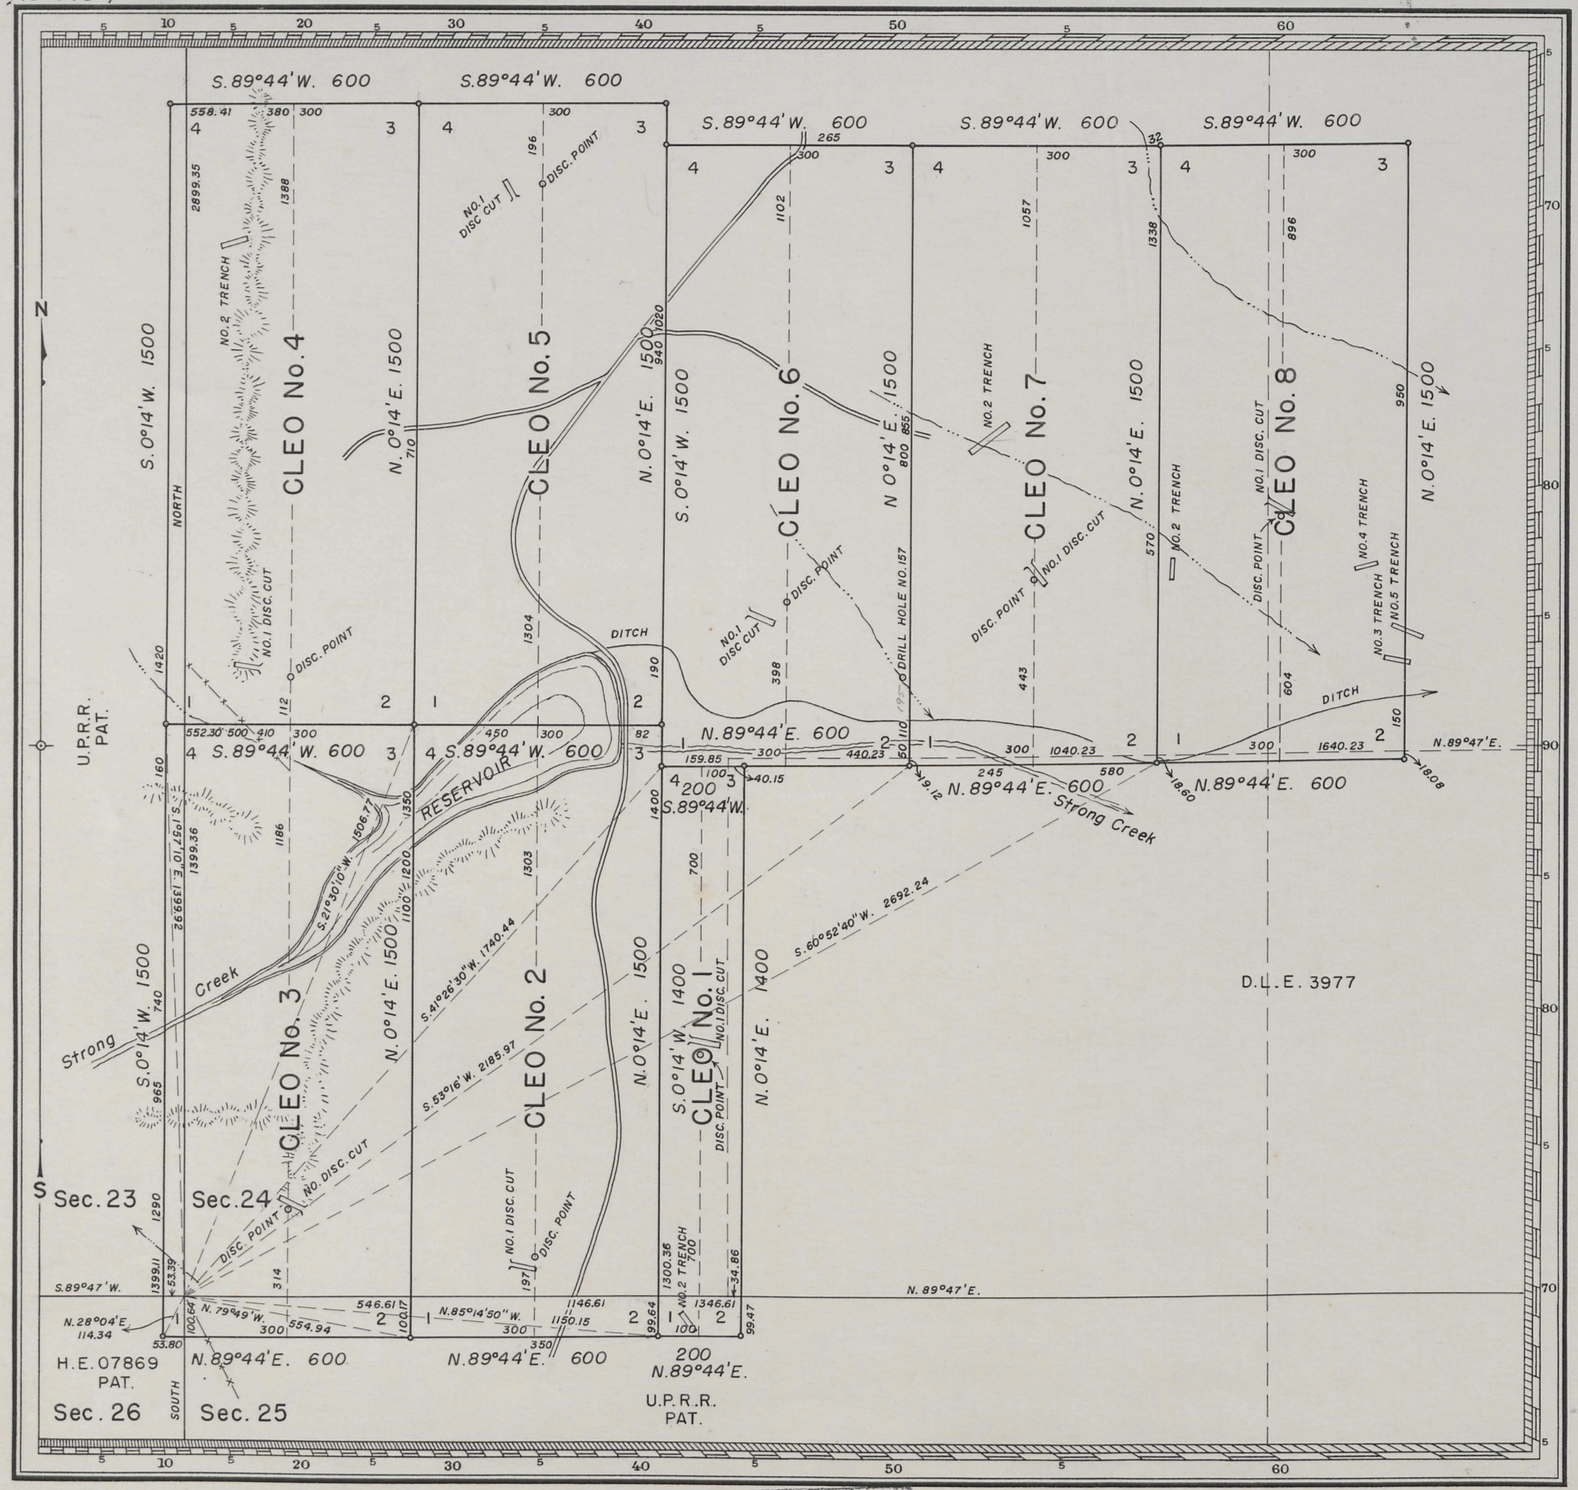

MINERAL SURVEY No. 605 WYOMING

CLAIM OF

D. B. PINNELL

KNOWN AS THE

CLEO Nos. 1, 2, 3, 4, 5, 6, 7 AND 8 LODES

SITUATE IN

Secs 23, 24, 25 and 26
T. 19 N., R. 72 W., 6th. P.M.
ALBANY COUNTY
Unorganized Mining District
Wyoming Land District

LAT. 41°35'55" N., LONG. 105°25'15" W.
AT COR. NO. 1 CLEO NO. 2 LODE

0 100 200 400 800
FEET

MAGNETIC DECLINATION 15°30E.

Surveyed Sept. 1, to Sept. 15, 1957
By C. R. Hagen, Mineral Surveyor

UNITED STATES DEPARTMENT OF THE INTERIOR
BUREAU OF LAND MANAGEMENT
Cheyenne, Wyoming *Dec. 12, 1957.*

I hereby certify that this plat of Mineral Survey No. 605, Wyoming, is strictly conformable to the field notes of said survey which have been examined and approved.

Russell C. MacDonald.
Office Cadastral Engineer

ENT. NO ------- NOTES
PAT. NO. ------- V. -------
C. S. NO. 264 P. -------

605