Cancellation Notice for this Plat

Click Here for Field Notes

Ac. 6850

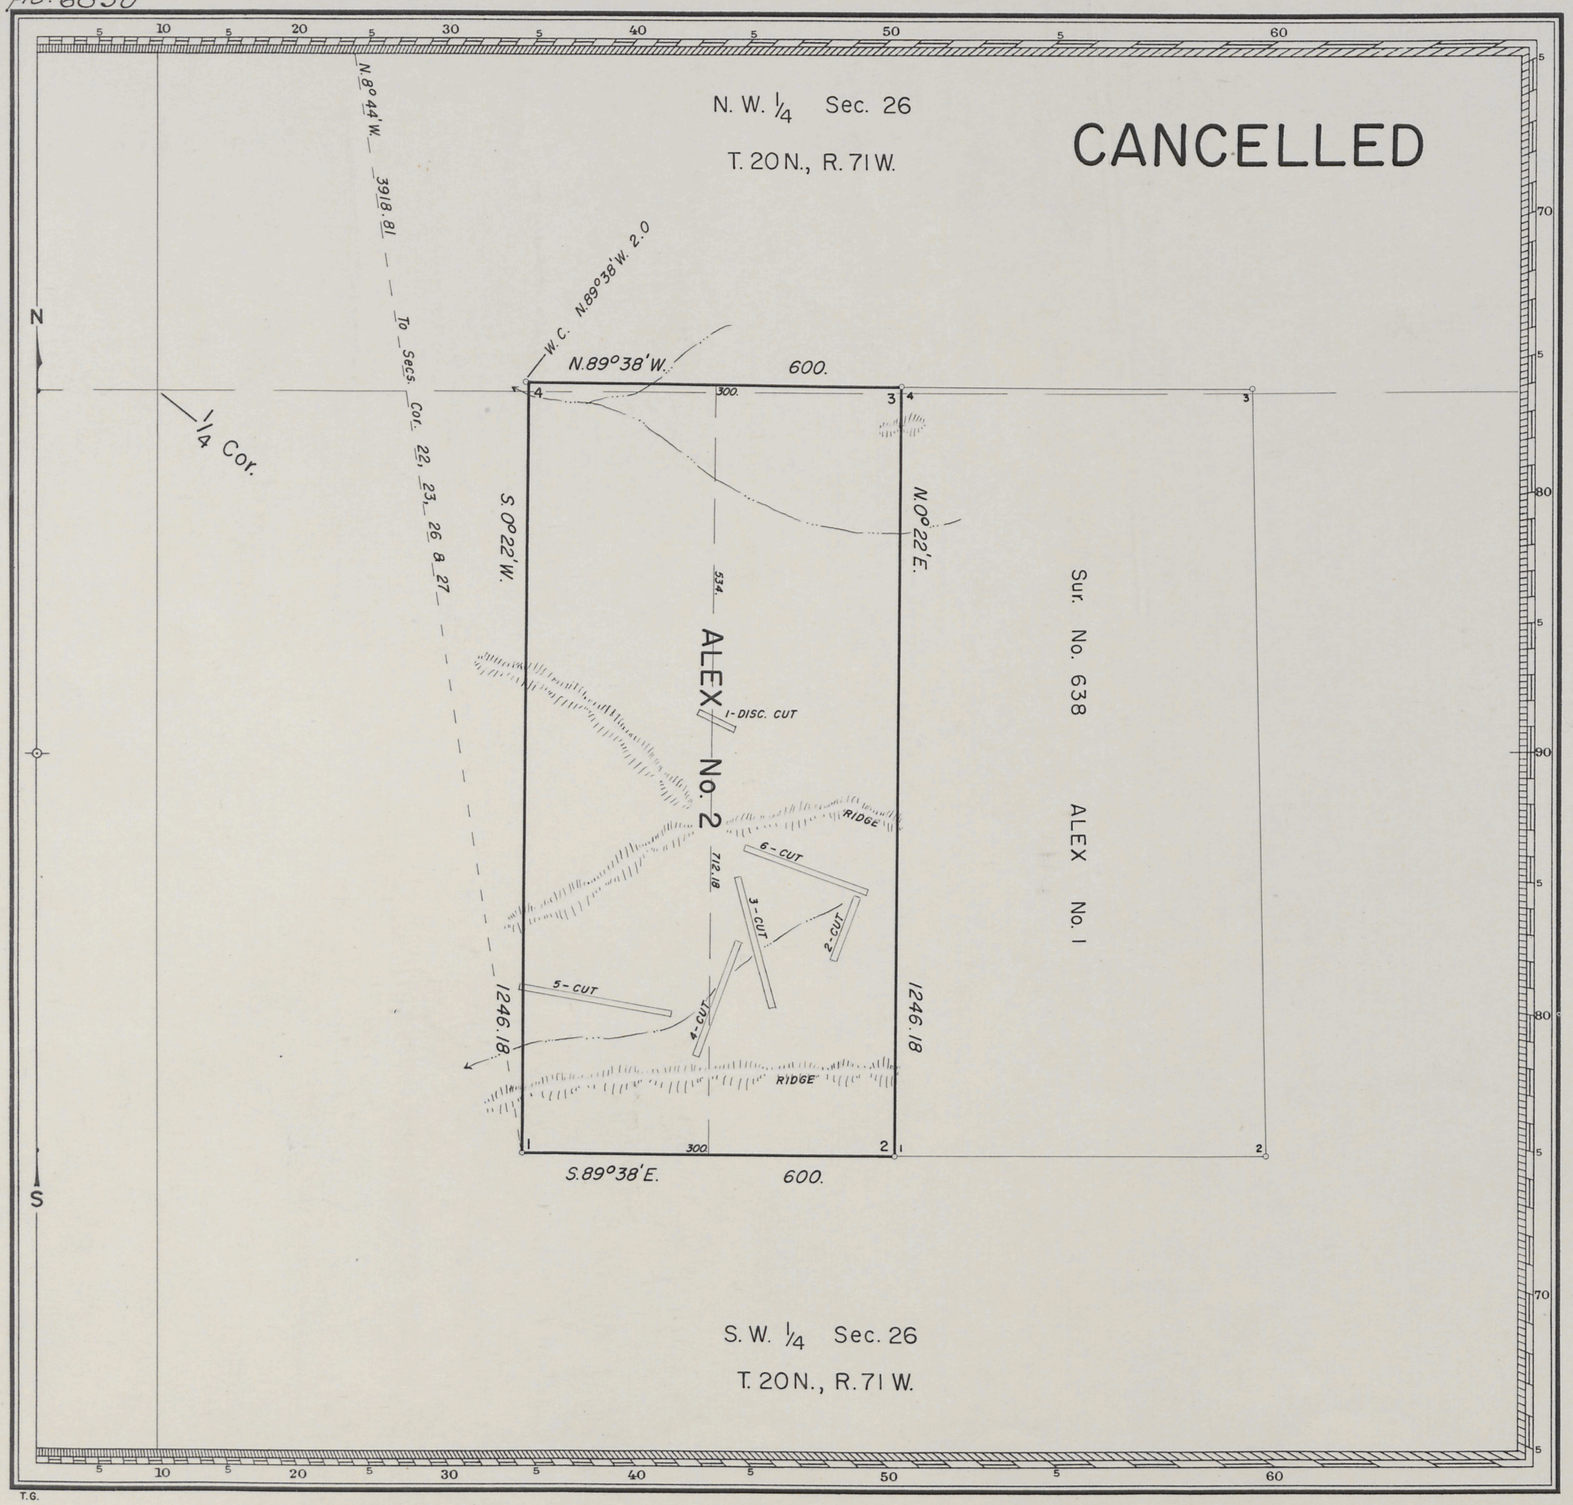

MINERAL SURVEY
No. 639
WYOMING

CLAIM OF

GORDON HAY

KNOWN AS THE

ALEX No. 2 LODE

CANCELLED

December 22, 2006

SITUATE IN

Sec. 26, T. 20 N., R. 71 W., 6th. P.M.
ALBANY COUNTY
Unorganized Mining District
Wyoming Land District
Lat. 41°40.75' N., Long. 105°19.3' W., at Cor. No. 3, ALEX No. 2

0 100 200 400
Feet
Mean Magnetic Declination 15°16' E.

Surveyed February 1, to April 12, 1960
By Robert Jack Smith Mineral Surveyor

UNITED STATES DEPARTMENT OF THE INTERIOR
BUREAU OF LAND MANAGEMENT

Cheyenne, Wyoming *August 22, 1960*

I hereby certify that this plat of Mineral Survey No. 639, Wyoming, is strictly conformable to the field notes of said survey which have been examined and approved

Russell C. MacDonald
Office Cadastral Engineer

T.G.

639

ENT. NO.-------- NOTES
PAT. NO.-------- V. -------
C. S. NO.- 307 P.--------

GPO 856368