7197

Click Here for Field Notes

Sur. No. 678 Sheet 1 of 2

SE 1/4 NE 1/4 Sec. 23
H.E. No. 850531

SW 1/4 NW 1/4 Sec. 24
H.E. No. 850531

SE 1/4 NW 1/4 Sec. 24

NE 1/4 Sec. 24

SE 1/4 Sec. 23
H.E. No. 789689

SW 1/4 Sec. 24

SE 1/4 Sec. 24

1/4 Cor. 23 | 24
W.C. EAST 30.00

C-W 1/16

C 1/4

W.C. Nos. 1

KY # 1 KY # 2 KY # 3 KY # 4 KY # 10 KY # 11 KY # 12 KY # 13 KY # 17 KY # 18 KY # 19 KY # 20

D.H. 24-4-24 D.H. 24-8-24 D.H. 24-12-24 D.H. 24-24-24
D.H. 20-4-24 D.H. 20-8-24 D.H. 20-12-24 D.H. 20-18-24 D.H. 20-24-24
D.H. 16-6-24 D.H. 16-12.5-24 D.H. 16-16-24
D.H. 12.75-10-24 D.H. 12-2-24 D.H. 12-6-24 D.H. 12-10-24 D.H. 12-23.5-24
D.H. 10-16-24
D.H. 9-6-24 D.H. 8-14-24 D.H. 7.8-22-24
D.H. 6-18-24 D.H. 5-22-24

Tel. Relay Sta.
Paved
Buried
Telephone
Road
Cable
Power
Line

S.1°15'E., 2196.5
S.4°03'E., 1018.8

True Meridian

Sec. Cor.
23 | 24
26 | 25

1/4 Cor. 24/25

Note:
Reference will be made to the field notes
for the numerous drill holes not shown hereon.

W.H.B.

678-1

7198

Sur. No. Sheet 2 of 2

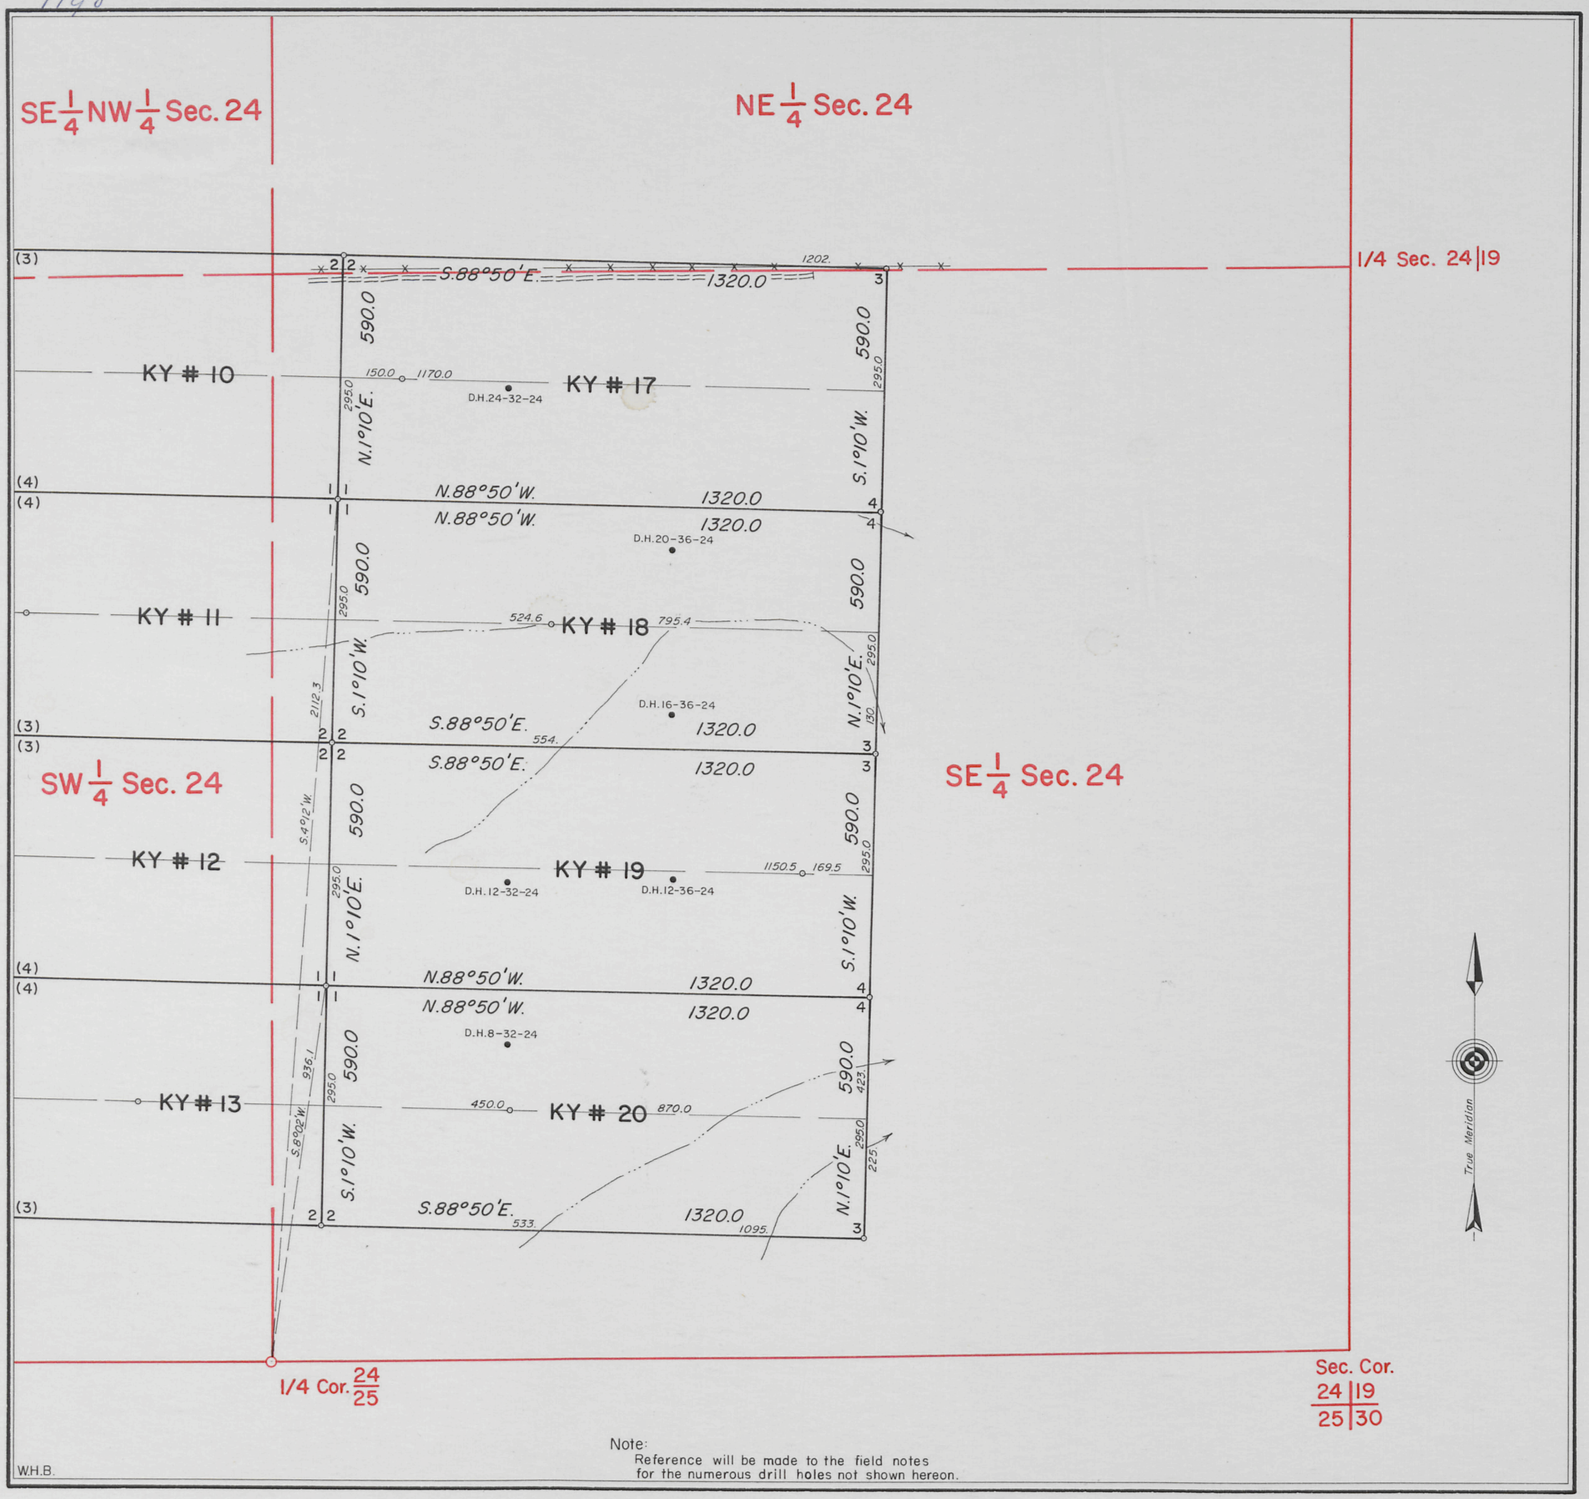

Note:
Reference will be made to the field notes for the numerous drill holes not shown hereon.

W.H.B.

MINERAL SURVEY No. 678 WYOMING

CLAIM OF
HUMBLE OIL & REFINING COMPANY

KNOWN AS THE
KY #1 to #4, #10 to #13 AND #17 to #20 LODES

SITUATE IN
Secs. 23 & 24, T.36N., R.73W., 6th P.M.
Converse County
Lat. 43° 04.5' N., Long. 105° 34.1' W.,
at Cor. Nos. 4, KY#3, #4, #12 & #13

0 50 100 200 300 400 500 600
Feet
Magnetic Declination, 13° 15' E.

Surveyed, August 16, 1971 to July 30, 1972
By John V. Meldrum, Mineral Surveyor

UNITED STATES DEPARTMENT OF THE INTERIOR
BUREAU OF LAND MANAGEMENT

Cheyenne, Wyoming *September 15, 1972*

I hereby certify that this plat of Mineral Survey No. 678, Wyoming, is strictly conformable to the field notes of said survey which have been examined and approved.

Wayne M. Gardner
Acting Chief, Branch of Cadastral Surveys

678-2