Field Notes and Location Notices

7182

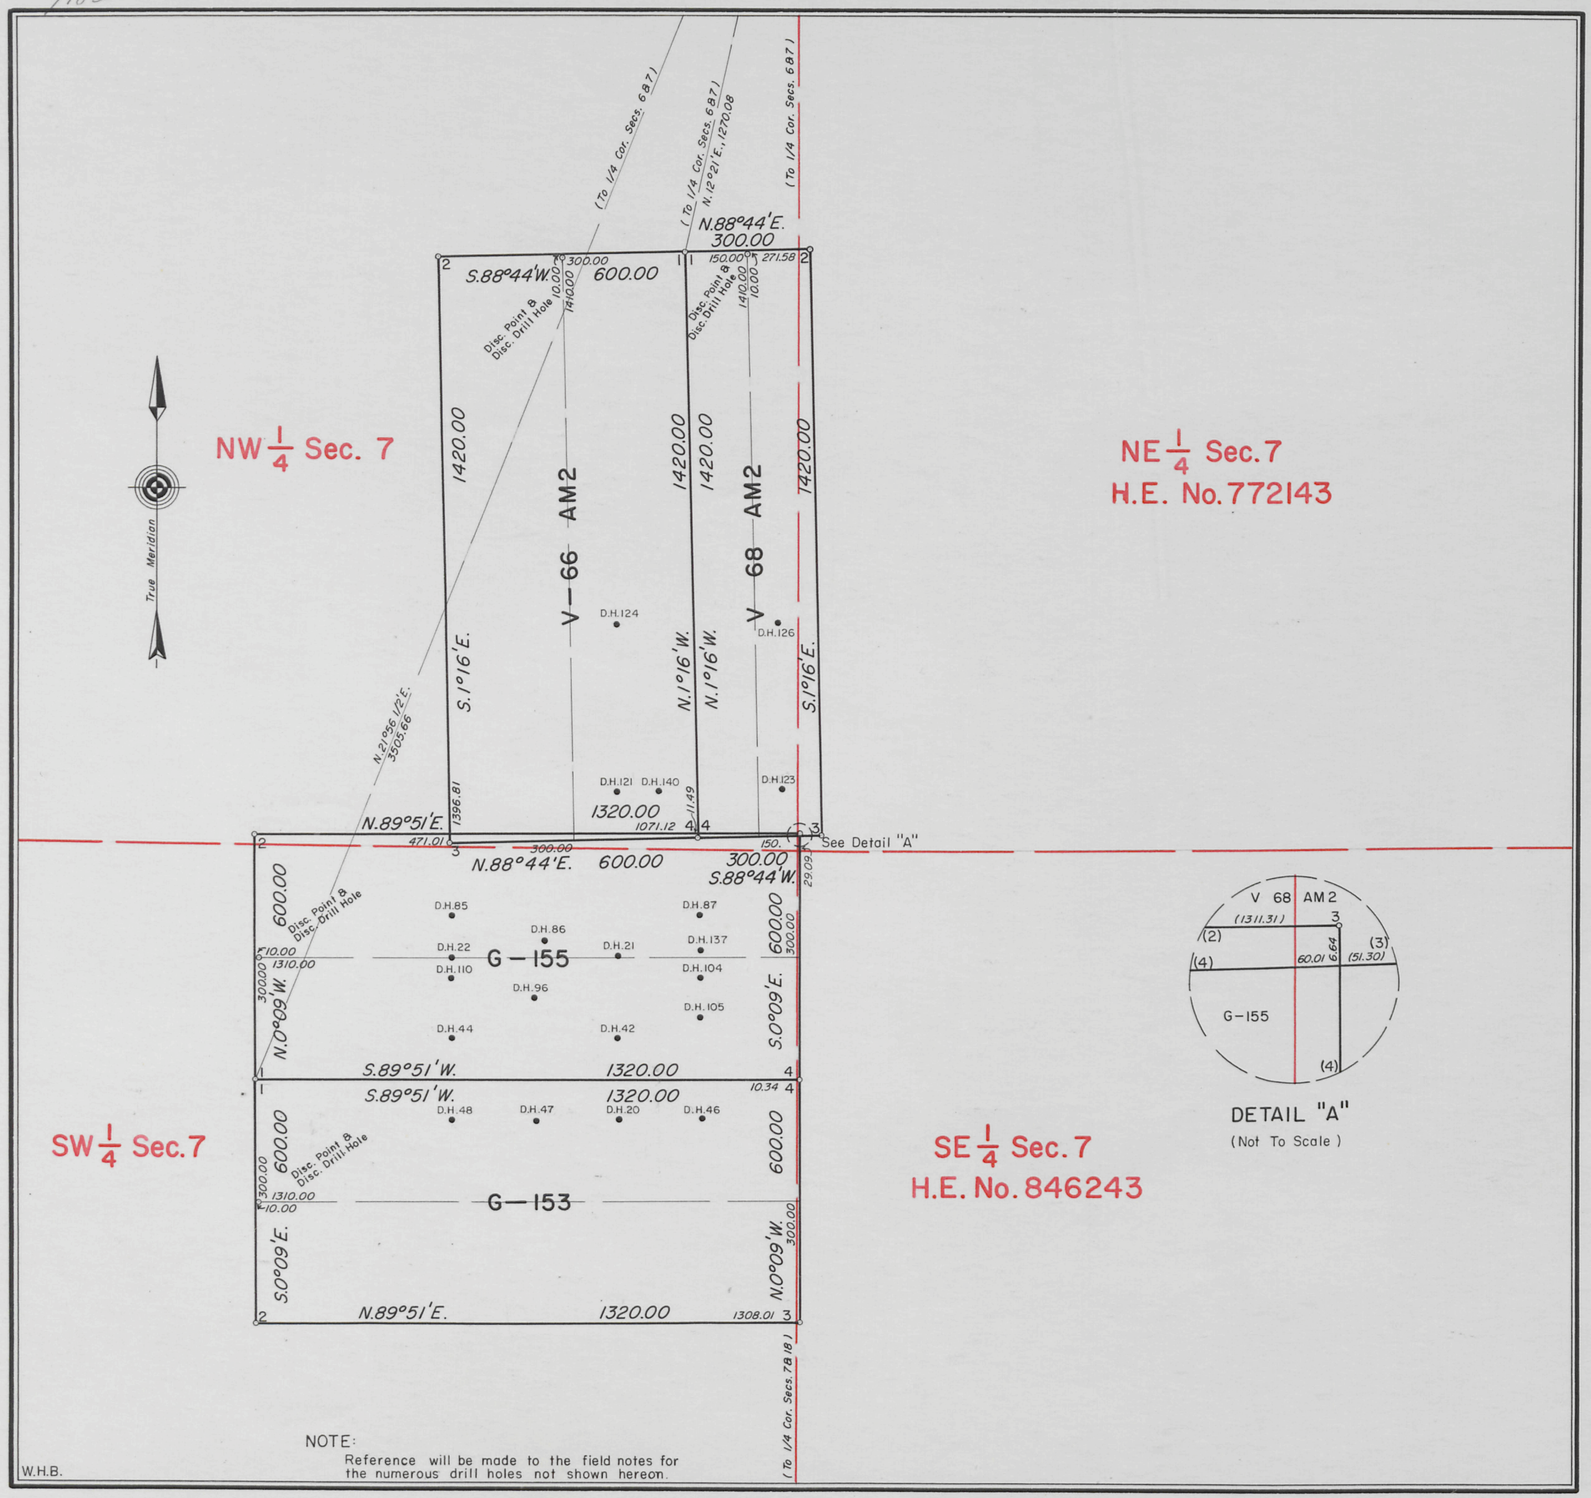

DETAIL "A"
(Not To Scale)

MINERAL SURVEY NO. 682 WYOMING

CLAIM OF

THE CLEVELAND-CLIFFS IRON COMPANY

KNOWN AS THE

V-66 & 68 AM2 AND G-153 & 155 LODES

SITUATE IN
Sec. 7, T.43N., R.74W., 6th P.M.
Campbell County
Lat. 43° 43'N., Long. 105° 48'W., at Cor. No. 2, G-155

0 50 100 200 300 400 500 600
Feet
Magnetic Declination 14 1/2° E.

Surveyed, November 29, 1971 to December 3, 1971
By William G. Ladd, Mineral Surveyor

UNITED STATES DEPARTMENT OF THE INTERIOR
BUREAU OF LAND MANAGEMENT

Cheyenne, Wyoming *August 8, 1972*

I hereby certify that this plat of Mineral Survey No. 682, Wyoming, is strictly conformable to the field notes of said survey which have been examined and approved.

Wayne M. Gardner
Acting Chief, Branch of Cadastral Surveys

682-1