7580 **Field Notes and Location Notices**

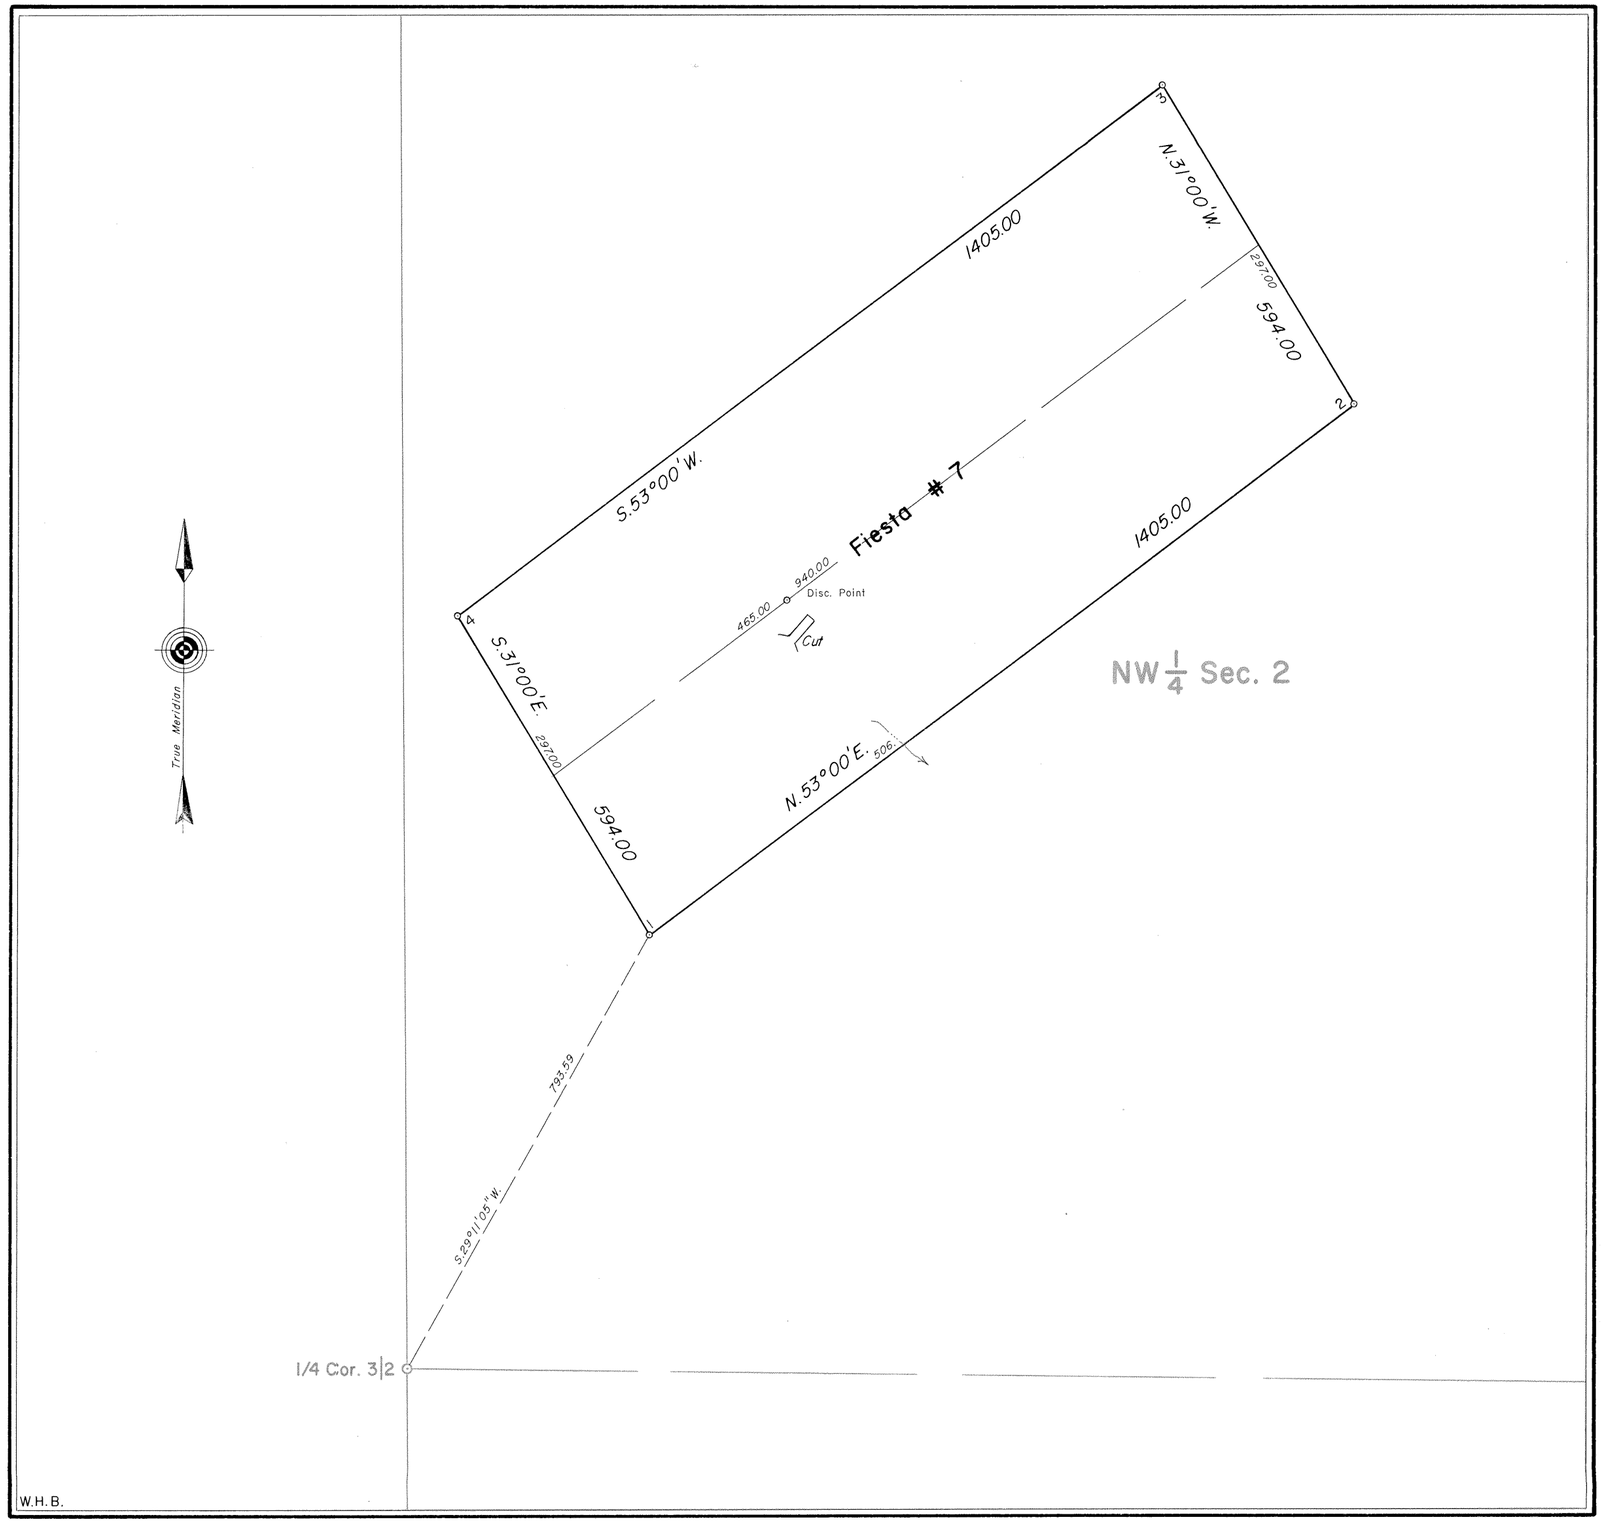

MINERAL SURVEY
No. 721
WYOMING

CLAIM OF

W. RODNEY PARKER
AND
ELVIE E. PARKER

KNOWN AS THE

Fiesta # 7 Lode

SITUATE IN
Sec. 2, T.30N., R.88W., 6th P.M.
NATRONA COUNTY
Lat. 42° 36'11"N., Long. 107°20'39"W.,
at Cor. No. 1, Fiesta # 7 Lode

0 50 100 200 300 400 500 600
Feet
Magnetic Declination, 14° East.

Surveyed, May 4 to August 10, 1979,
By William G. Ladd, Mineral Surveyor.

UNITED STATES DEPARTMENT OF THE INTERIOR
BUREAU OF LAND MANAGEMENT

Cheyenne, Wyoming *February 2, 1982*

I hereby certify that this plat of Mineral Survey No. 721, Wyoming, is strictly conformable to the field notes of said survey which have been examined and approved.

Richard L. Dales
Chief, Branch of Cadastral Survey

721