7675 **Field Notes and Location Notices**

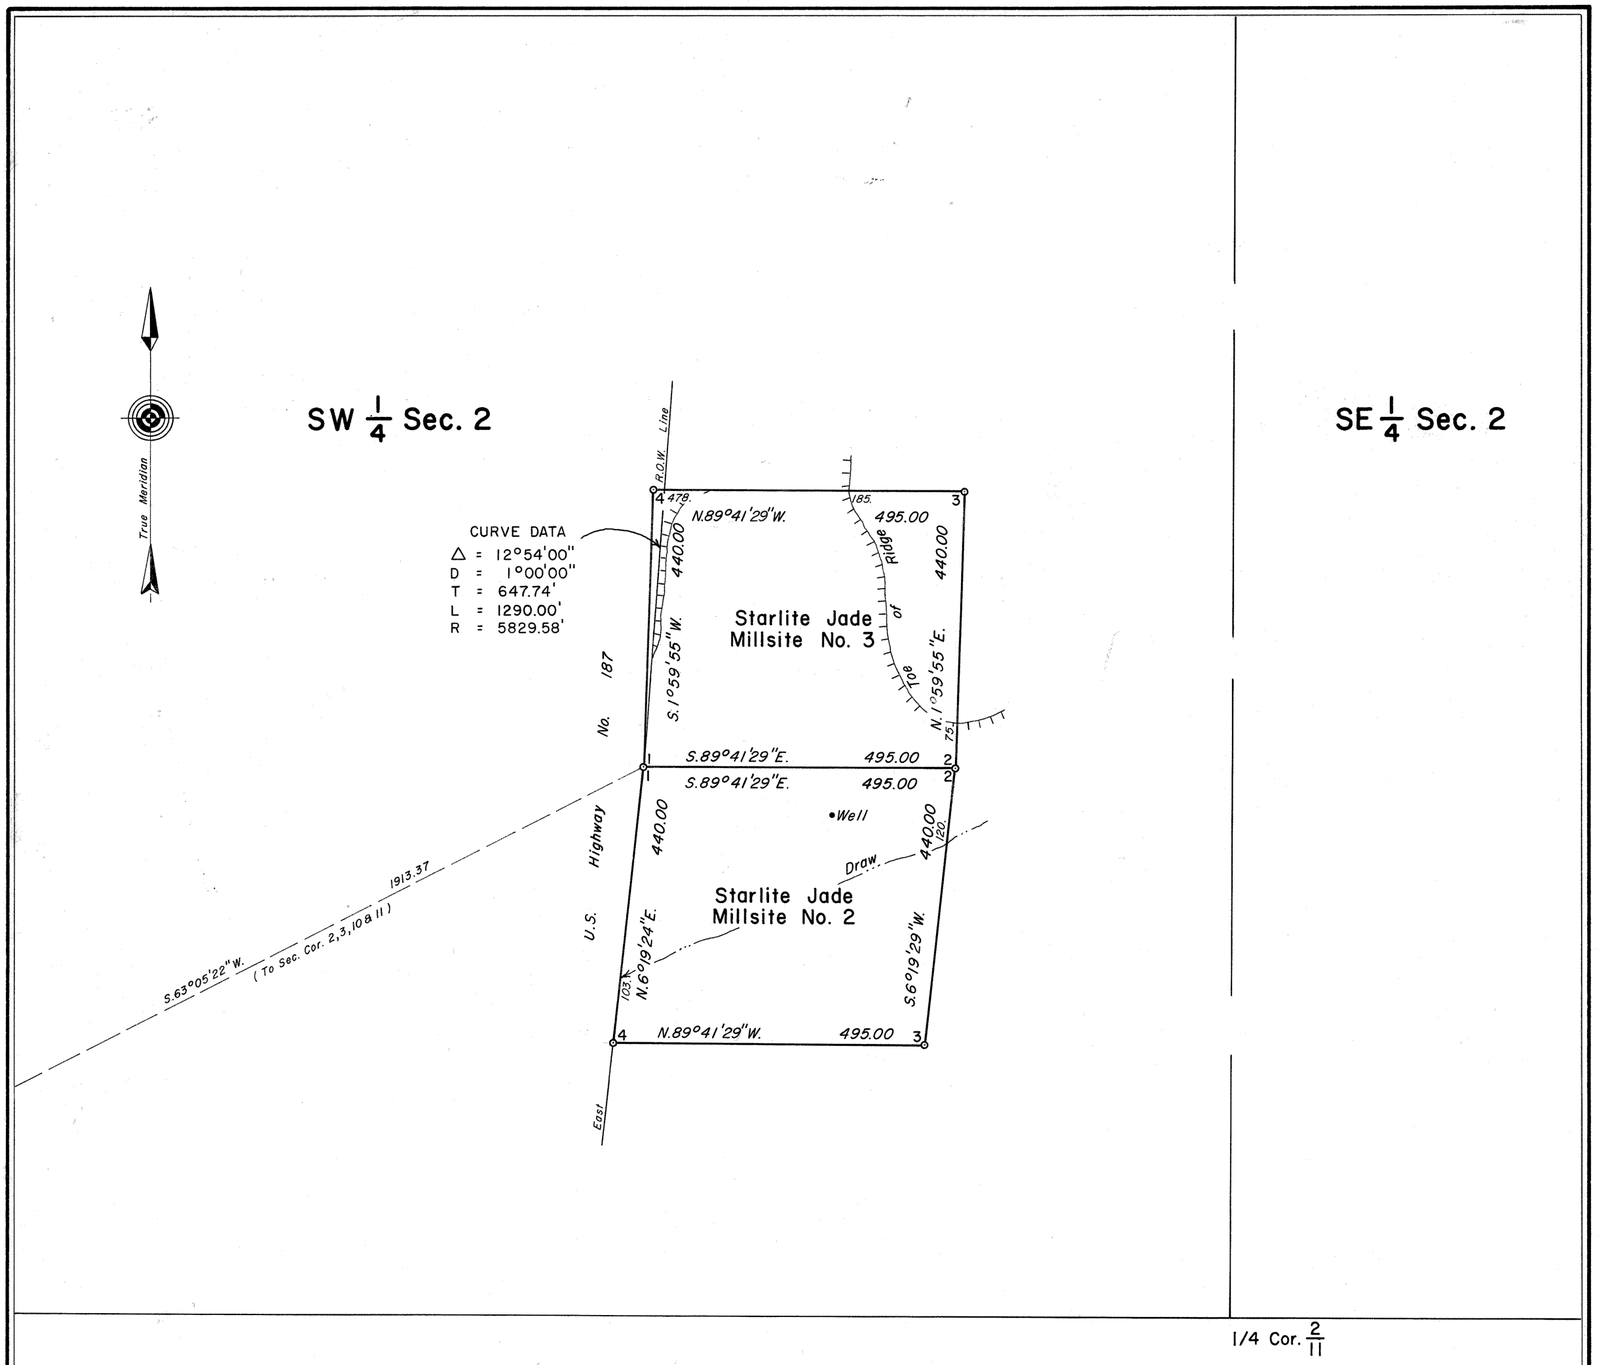

CANCELLED
February 11, 1988, File 9600 (942)

W.H.B.

MINERAL SURVEY No. 730 WYOMING

CLAIM OF

STARLITE JADE MINING COMPANY, INC.

KNOWN AS THE

Starlite Jade Millsite Nos. 2 & 3

SITUATE IN
Sec. 2, T.19N., R.105W., 6th P.M.
SWEETWATER COUNTY
Lat. 41°39'10"N., Long. 109°13'35"W.,
at Cor. No. 1, Starlite Jade Millsite No. 2

0 50 100 200 300 400 500 600
Feet
Magnetic Declination, 15°20' East.

Surveyed, January 6 to August 4, 1981
By Martin A. Pedersen, Mineral Surveyor.

UNITED STATES DEPARTMENT OF THE INTERIOR
BUREAU OF LAND MANAGEMENT

Cheyenne, Wyoming *April 30, 1984*

I hereby certify that this plat of Mineral Survey No. 730, Wyoming, is strictly conformable to the field notes of said survey which have been examined and approved.

Richard L. Oakes
Chief, Branch of Cadastral Survey

730