8346 **Field Notes and Location Notices**

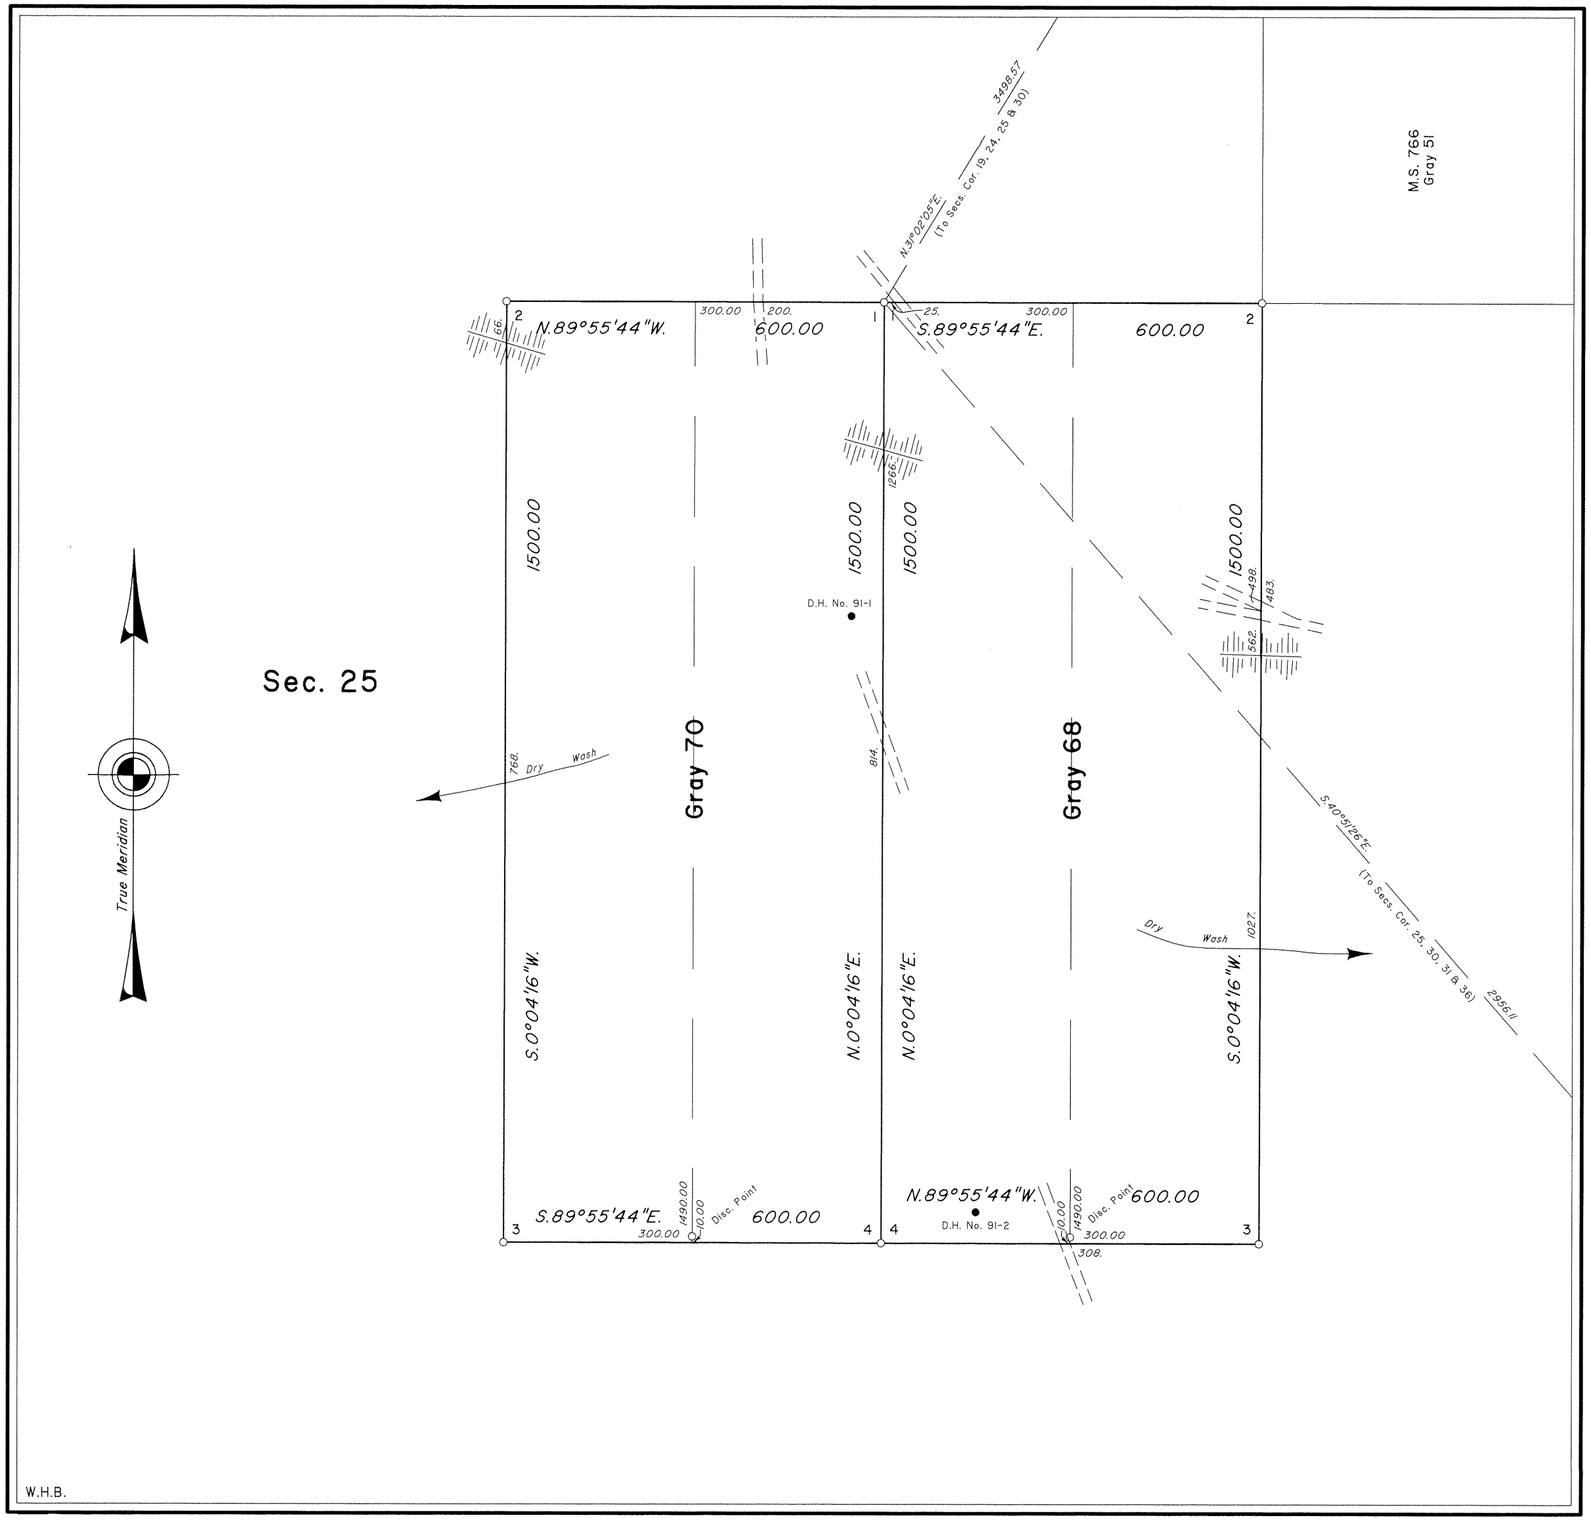

MINERAL SURVEY No. 768 WYOMING

CLAIM OF

CONTINENTAL LINE INC.

KNOWN AS THE

GRAY 68 AND 70 LODES

SITUATE IN
Section 25, T. 27 N., R. 114 W., 6th P.M.
SUBLETTE COUNTY
Lat. 42°17'47.6"N., Long. 110°19'55.6"W.,
NAD 27, at Cor. No. 1, Gray 70

0 50 100 200 300 400 500 600
Feet
Magnetic Declination, 16° East.

Surveyed, October 2, to October 6, 1997,
By William F. Mueller, Mineral Surveyor.

UNITED STATES DEPARTMENT OF THE INTERIOR
BUREAU OF LAND MANAGEMENT

Cheyenne, Wyoming *July 24, 2002*

I hereby certify that this plat of Mineral Survey No. 768, Wyoming, is strictly conformable to the field notes of said survey which have been examined and approved.

John P. Lee
Chief, Branch of Cadastral Survey

768