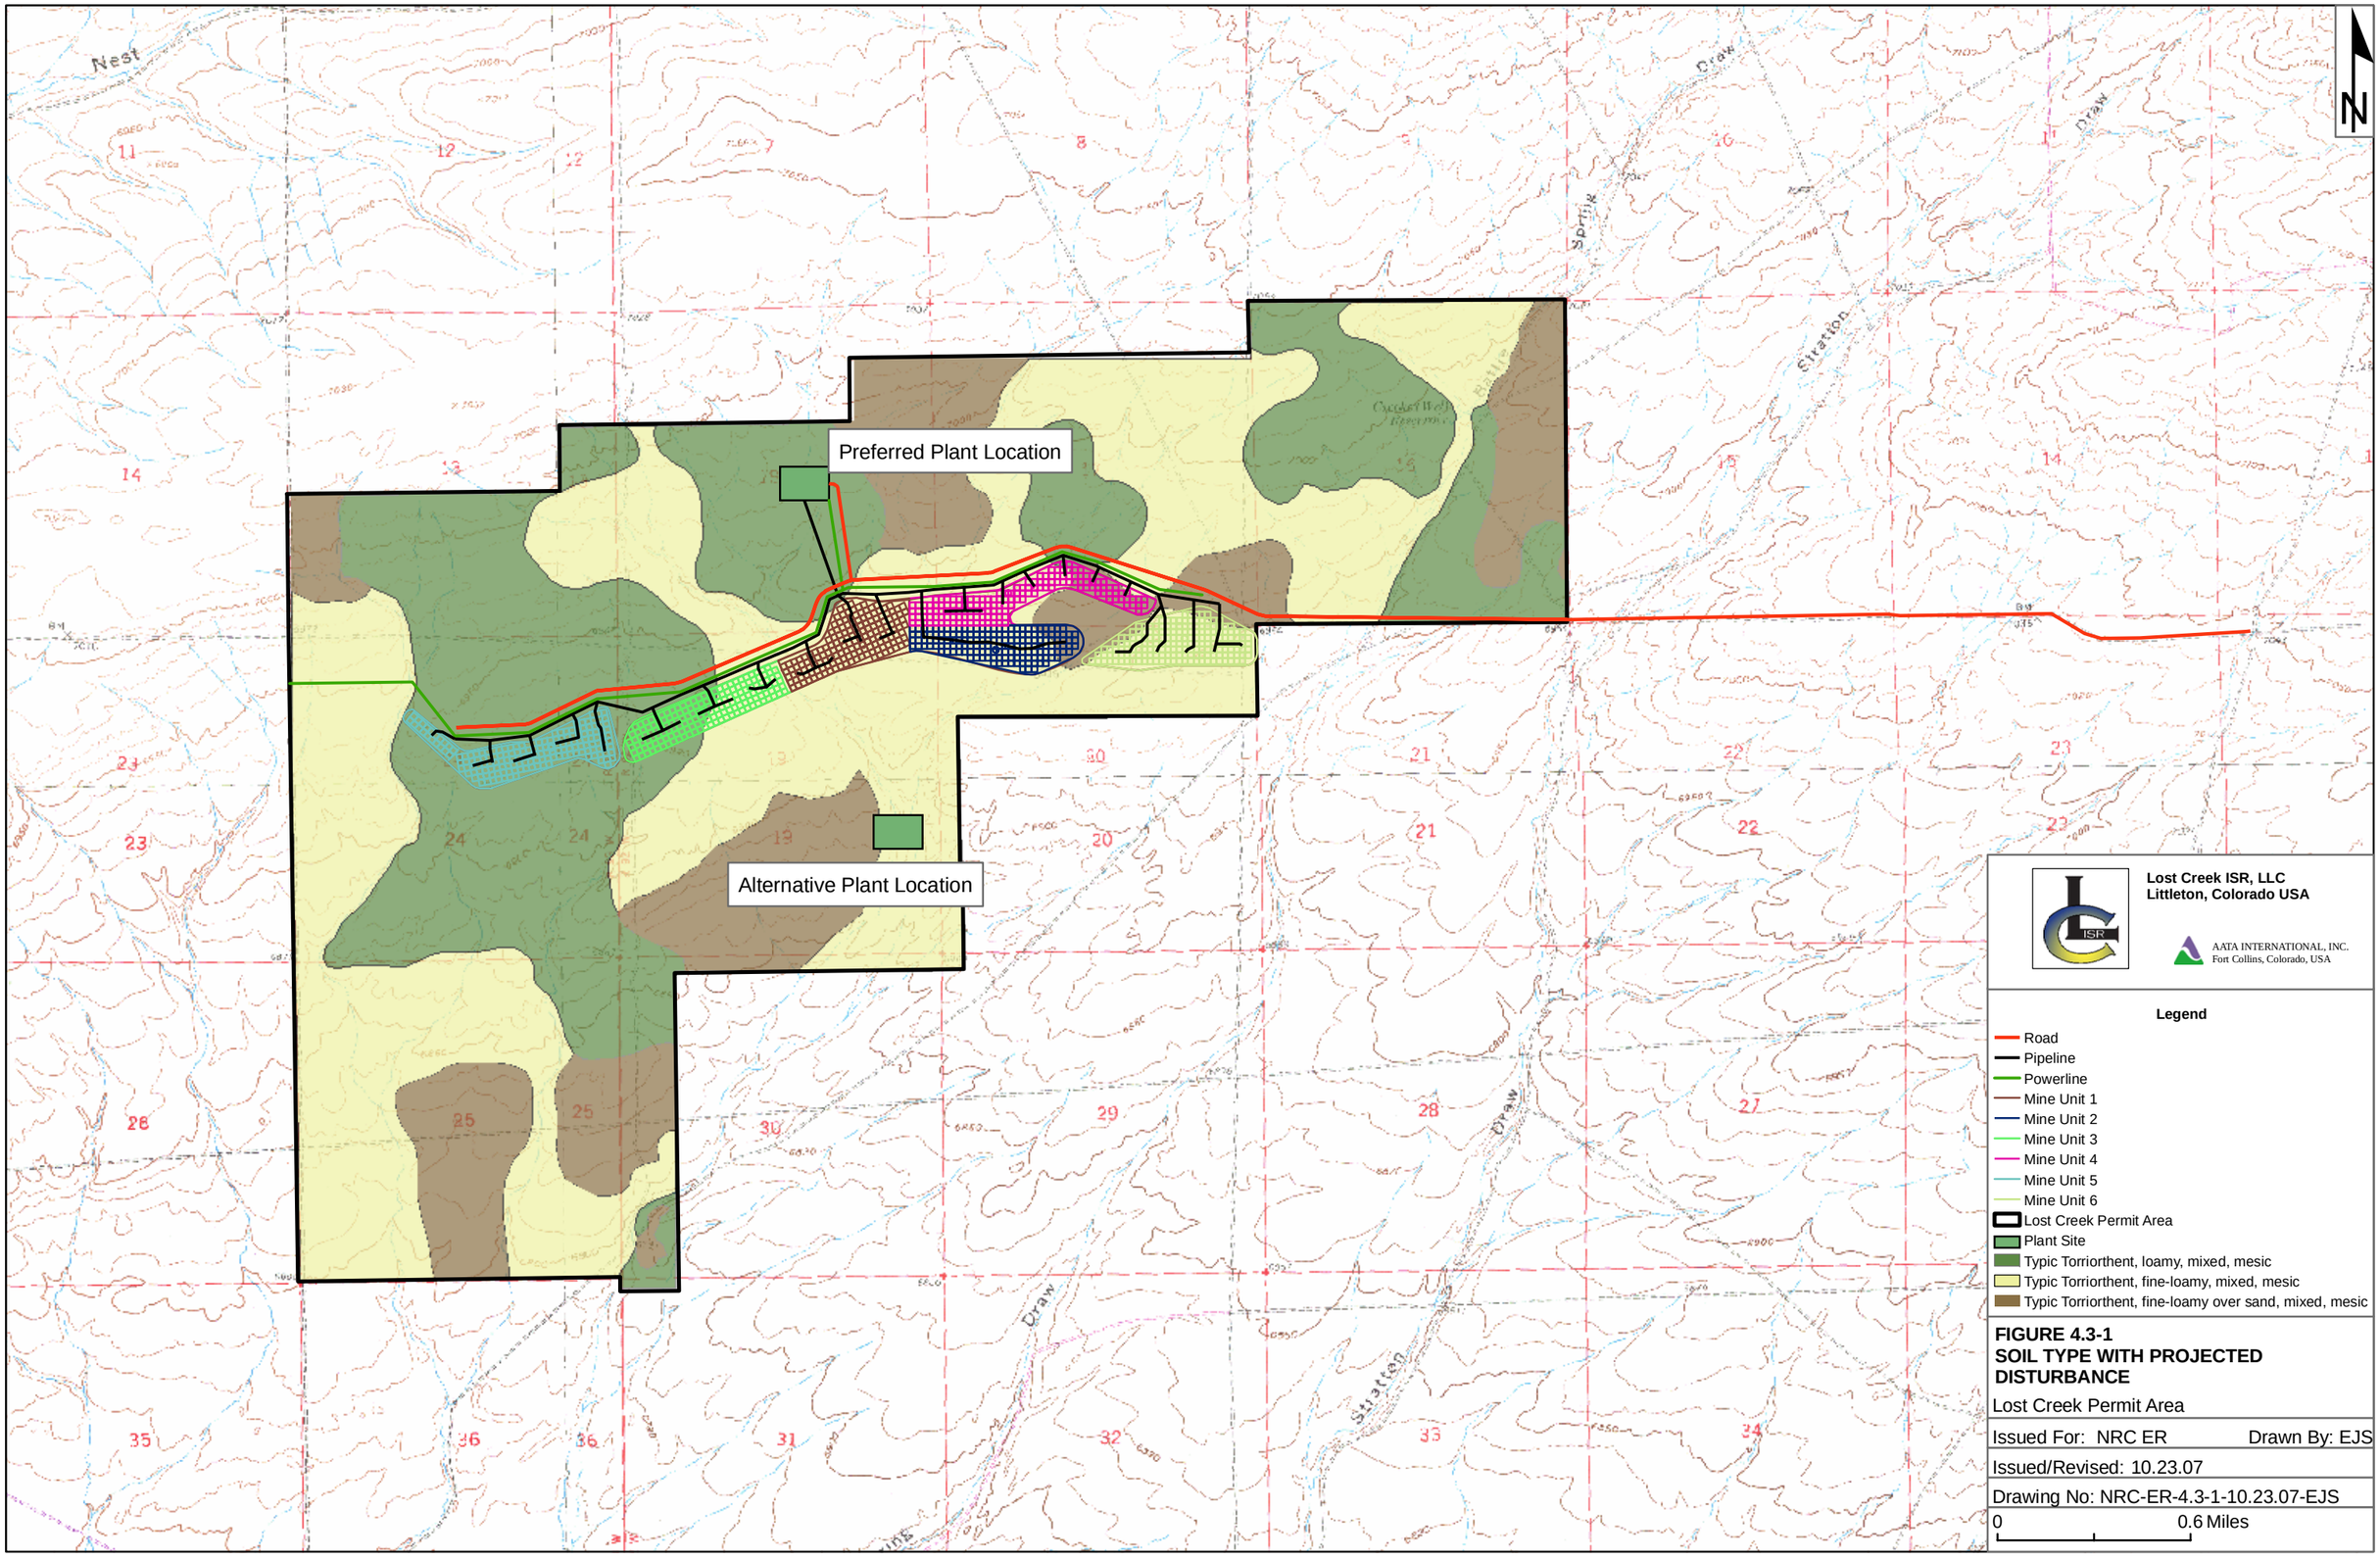
Preferred Plant Location
Alternative Plant Location
N
Lost Creek ISR, LLC
Littleton, Colorado USA
AATA INTERNATIONAL, INC.
Fort Collins, Colorado, USA
Legend
Road
Pipeline
Powerline
Mine Unit 1
Mine Unit 2
Mine Unit 3
Mine Unit 4
Mine Unit 5
Mine Unit 6
Lost Creek Permit Area
Plant Site
Typic Torriorthent, loamy, mixed, mesic
Typic Torriorthent, fine-loamy, mixed, mesic
Typic Torriorthent, fine-loamy over sand, mixed, mesic
FIGURE 4.3-1
SOIL TYPE WITH PROJECTED DISTURBANCE
Lost Creek Permit Area
Issued For: NRC ER
Drawn By: EJS
Issued/Revised: 10.23.07
Drawing No: NRC-ER-4.3-1-10.23.07-EJS
0
0.6 Miles