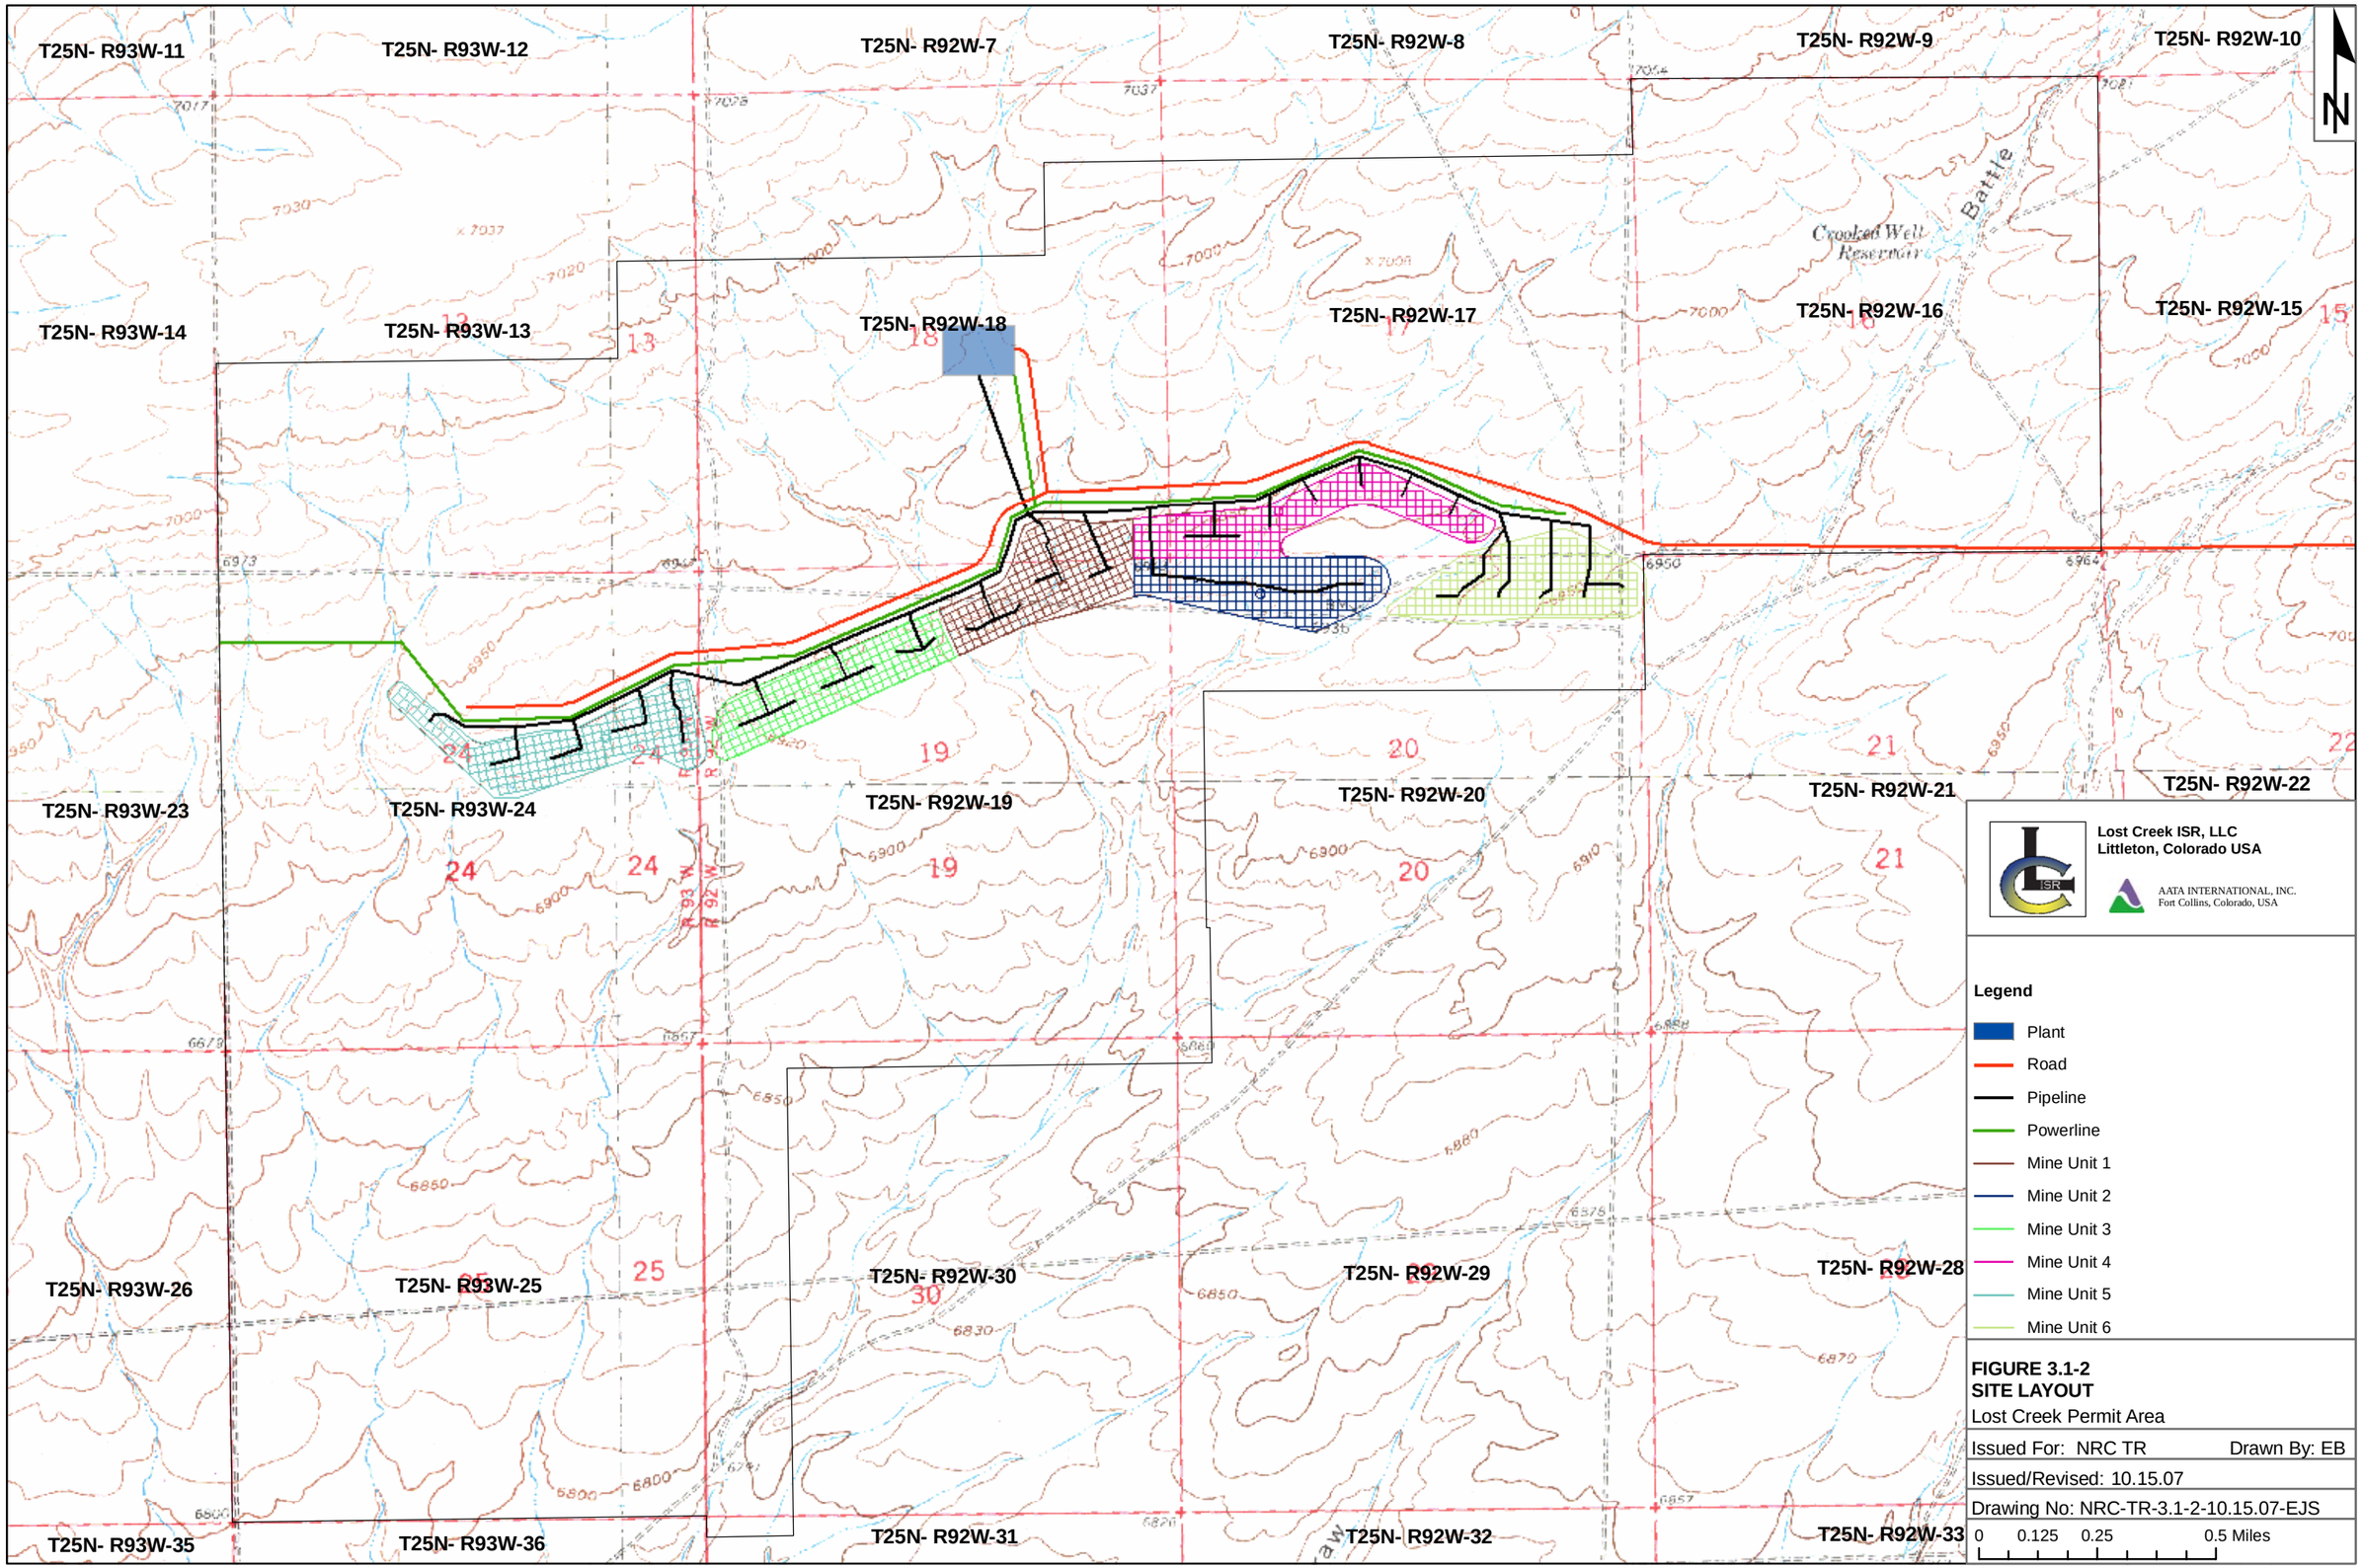

FIGURE 3.1-2
SITE LAYOUT
Lost Creek Permit Area

Issued For: NRC TR Drawn By: EB

Issued/Revised: 10.15.07

Drawing No: NRC-TR-3.1-2-10.15.07-EJS