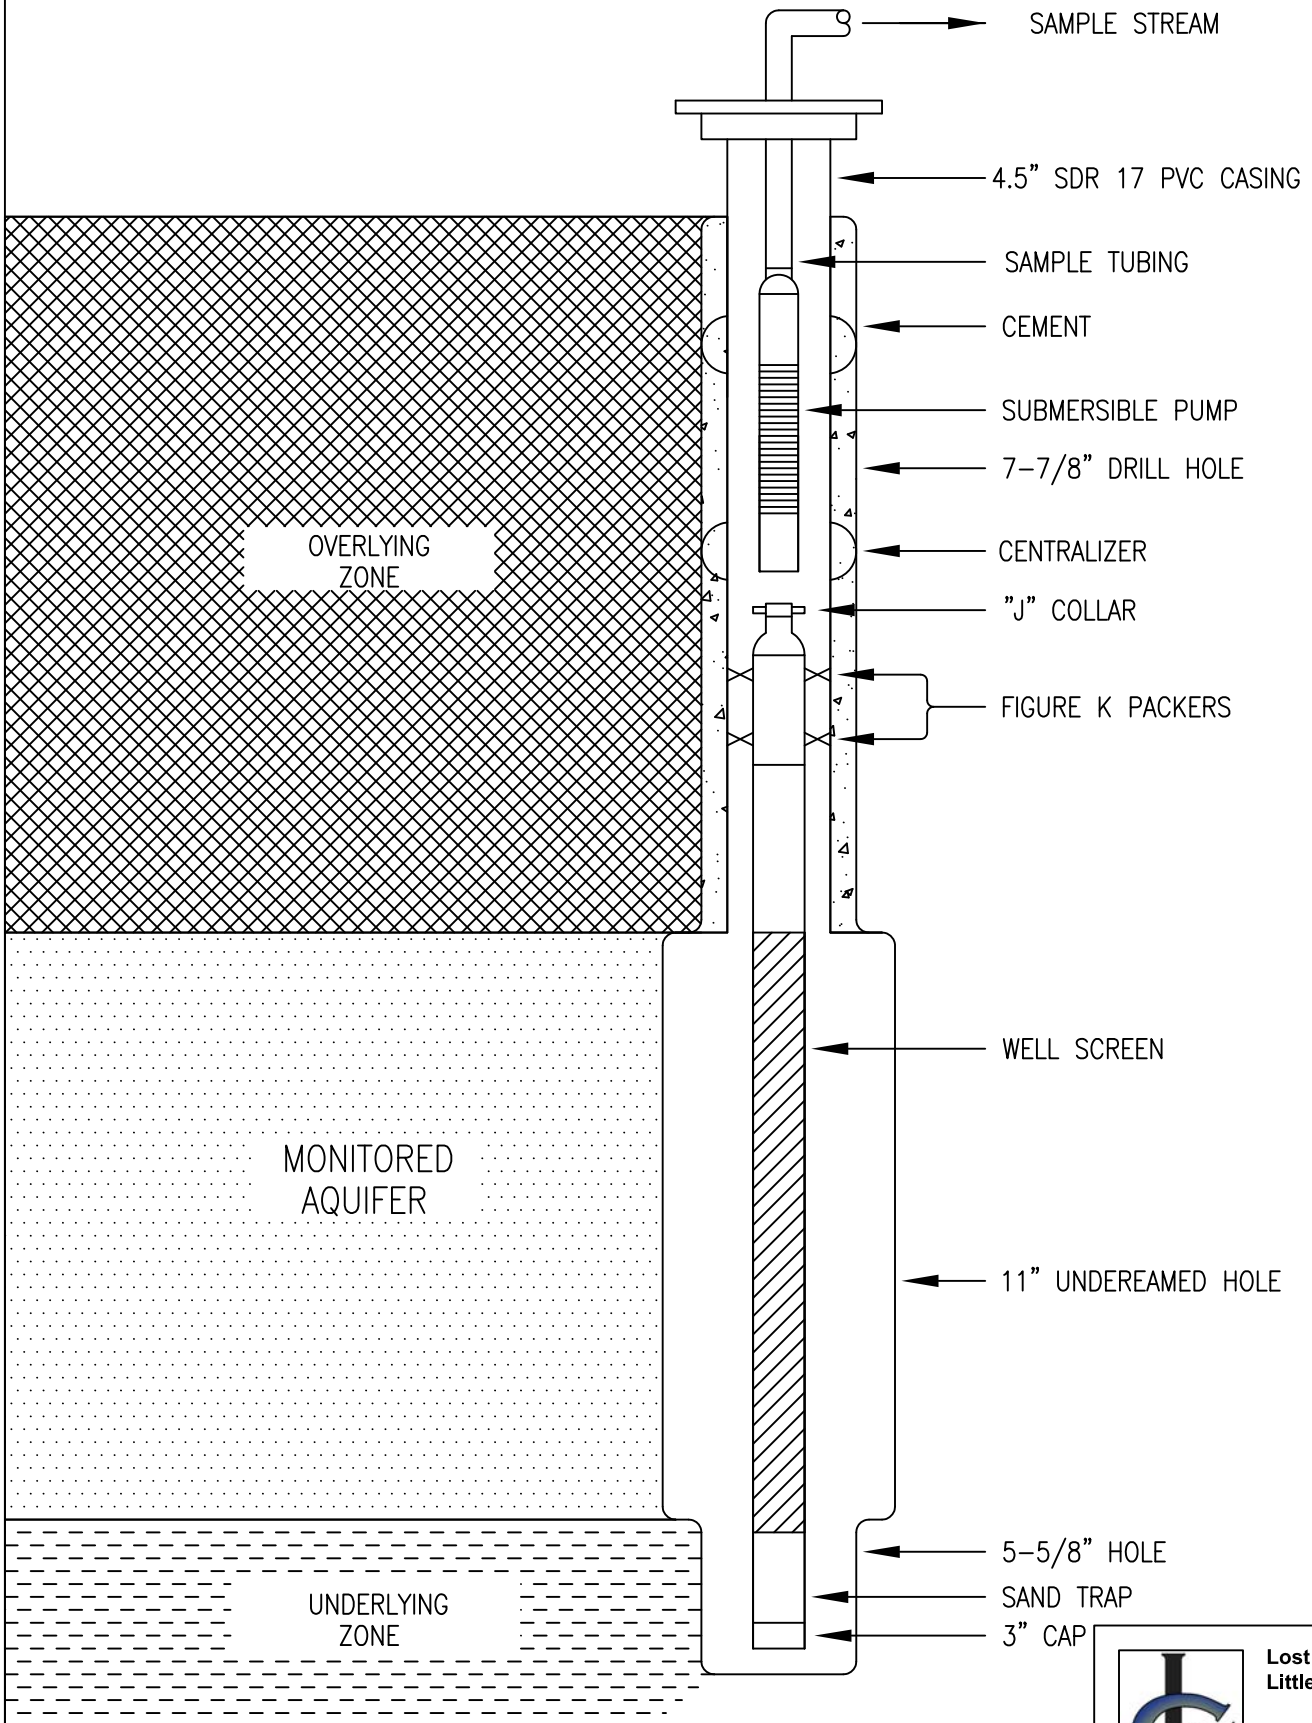

Lost Creek ISR, LLC
Littleton, Colorado USA

AATA INTERNATIONAL, INC.
Fort Collins, Colorado, USA

FIGURE 3.2-4
Monitor Well Construction
Lost Creek Permit Area

Issued For: NRC TR 1.0 Drawn By: SMH
Issued / Revised: 10.2.2007
Drawing No. NRCTR 1.0 FIG 3.2-4 10.2.2007 SMH