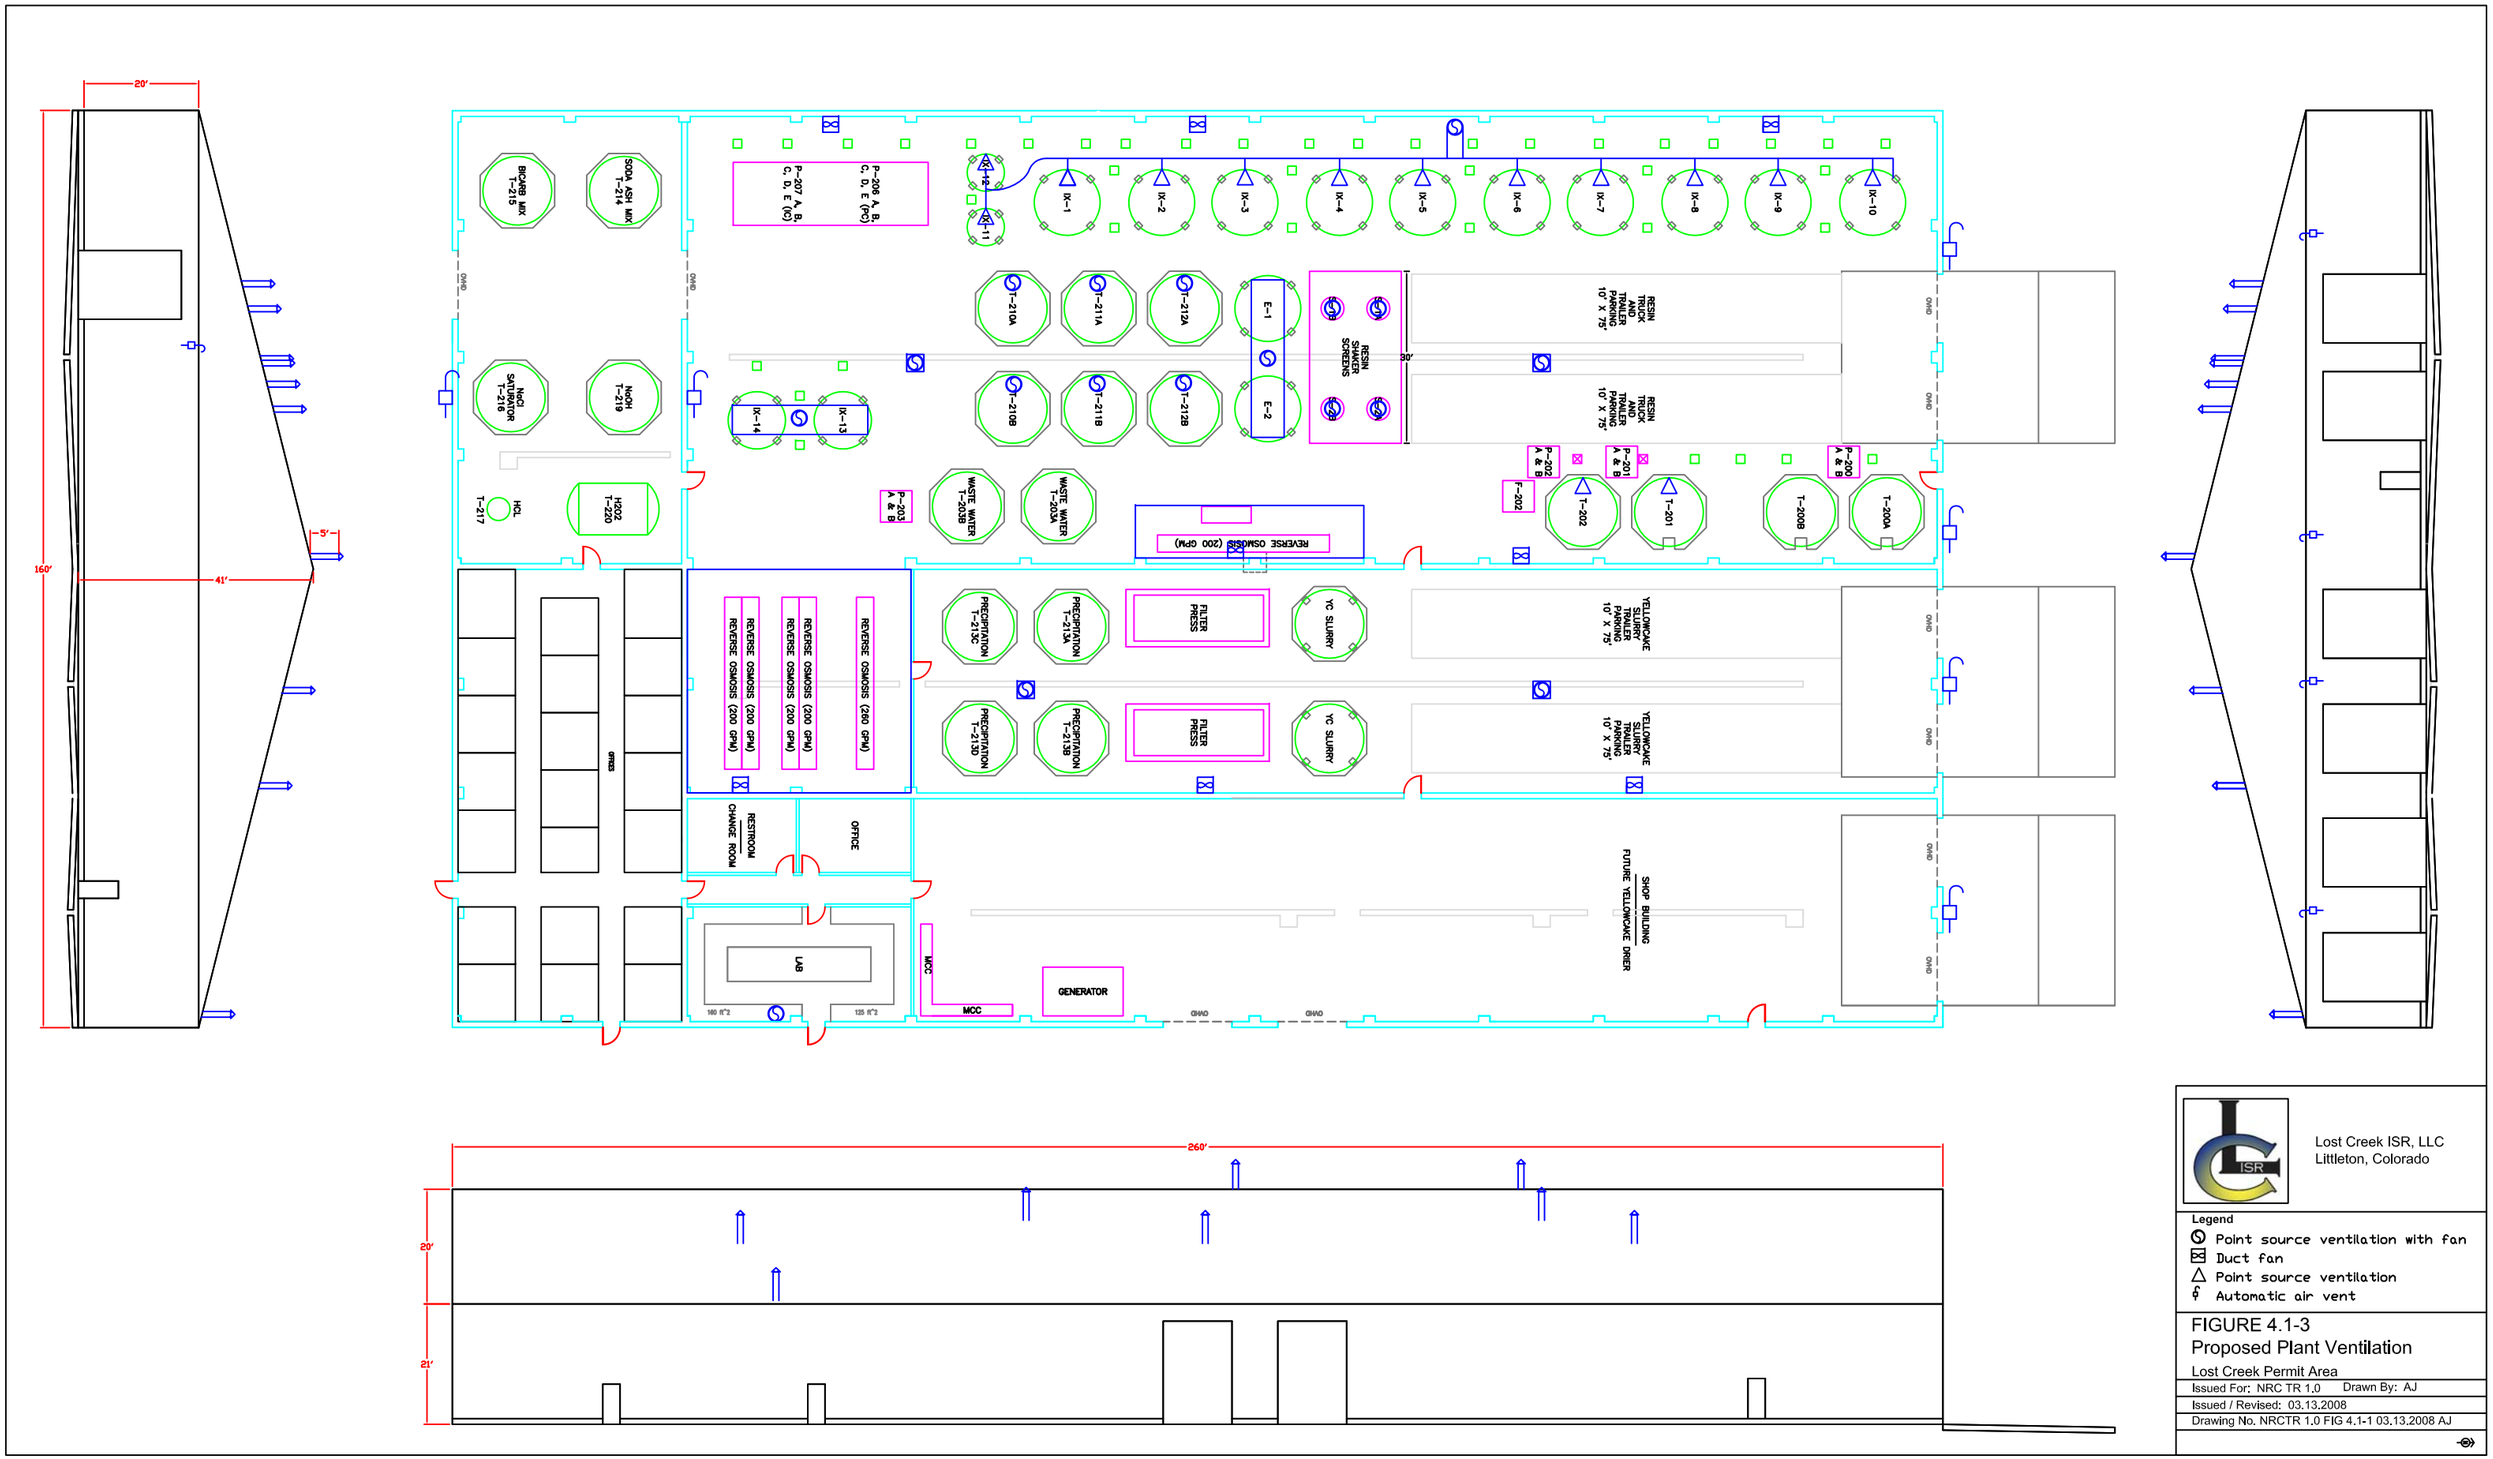

Lost Creek ISR, LLC
Littleton, Colorado

Legend

- Point source ventilation with fan
- Duct fan
- Point source ventilation
- Automatic air vent

FIGURE 4.1-3
Proposed Plant Ventilation
Lost Creek Permit Area

Issued For: NRC TR 1.0 Drawn By: AJ
Issued / Revised: 03.13.2008
Drawing No. NRCTR 1.0 FIG 4.1-1 03.13.2008 AJ